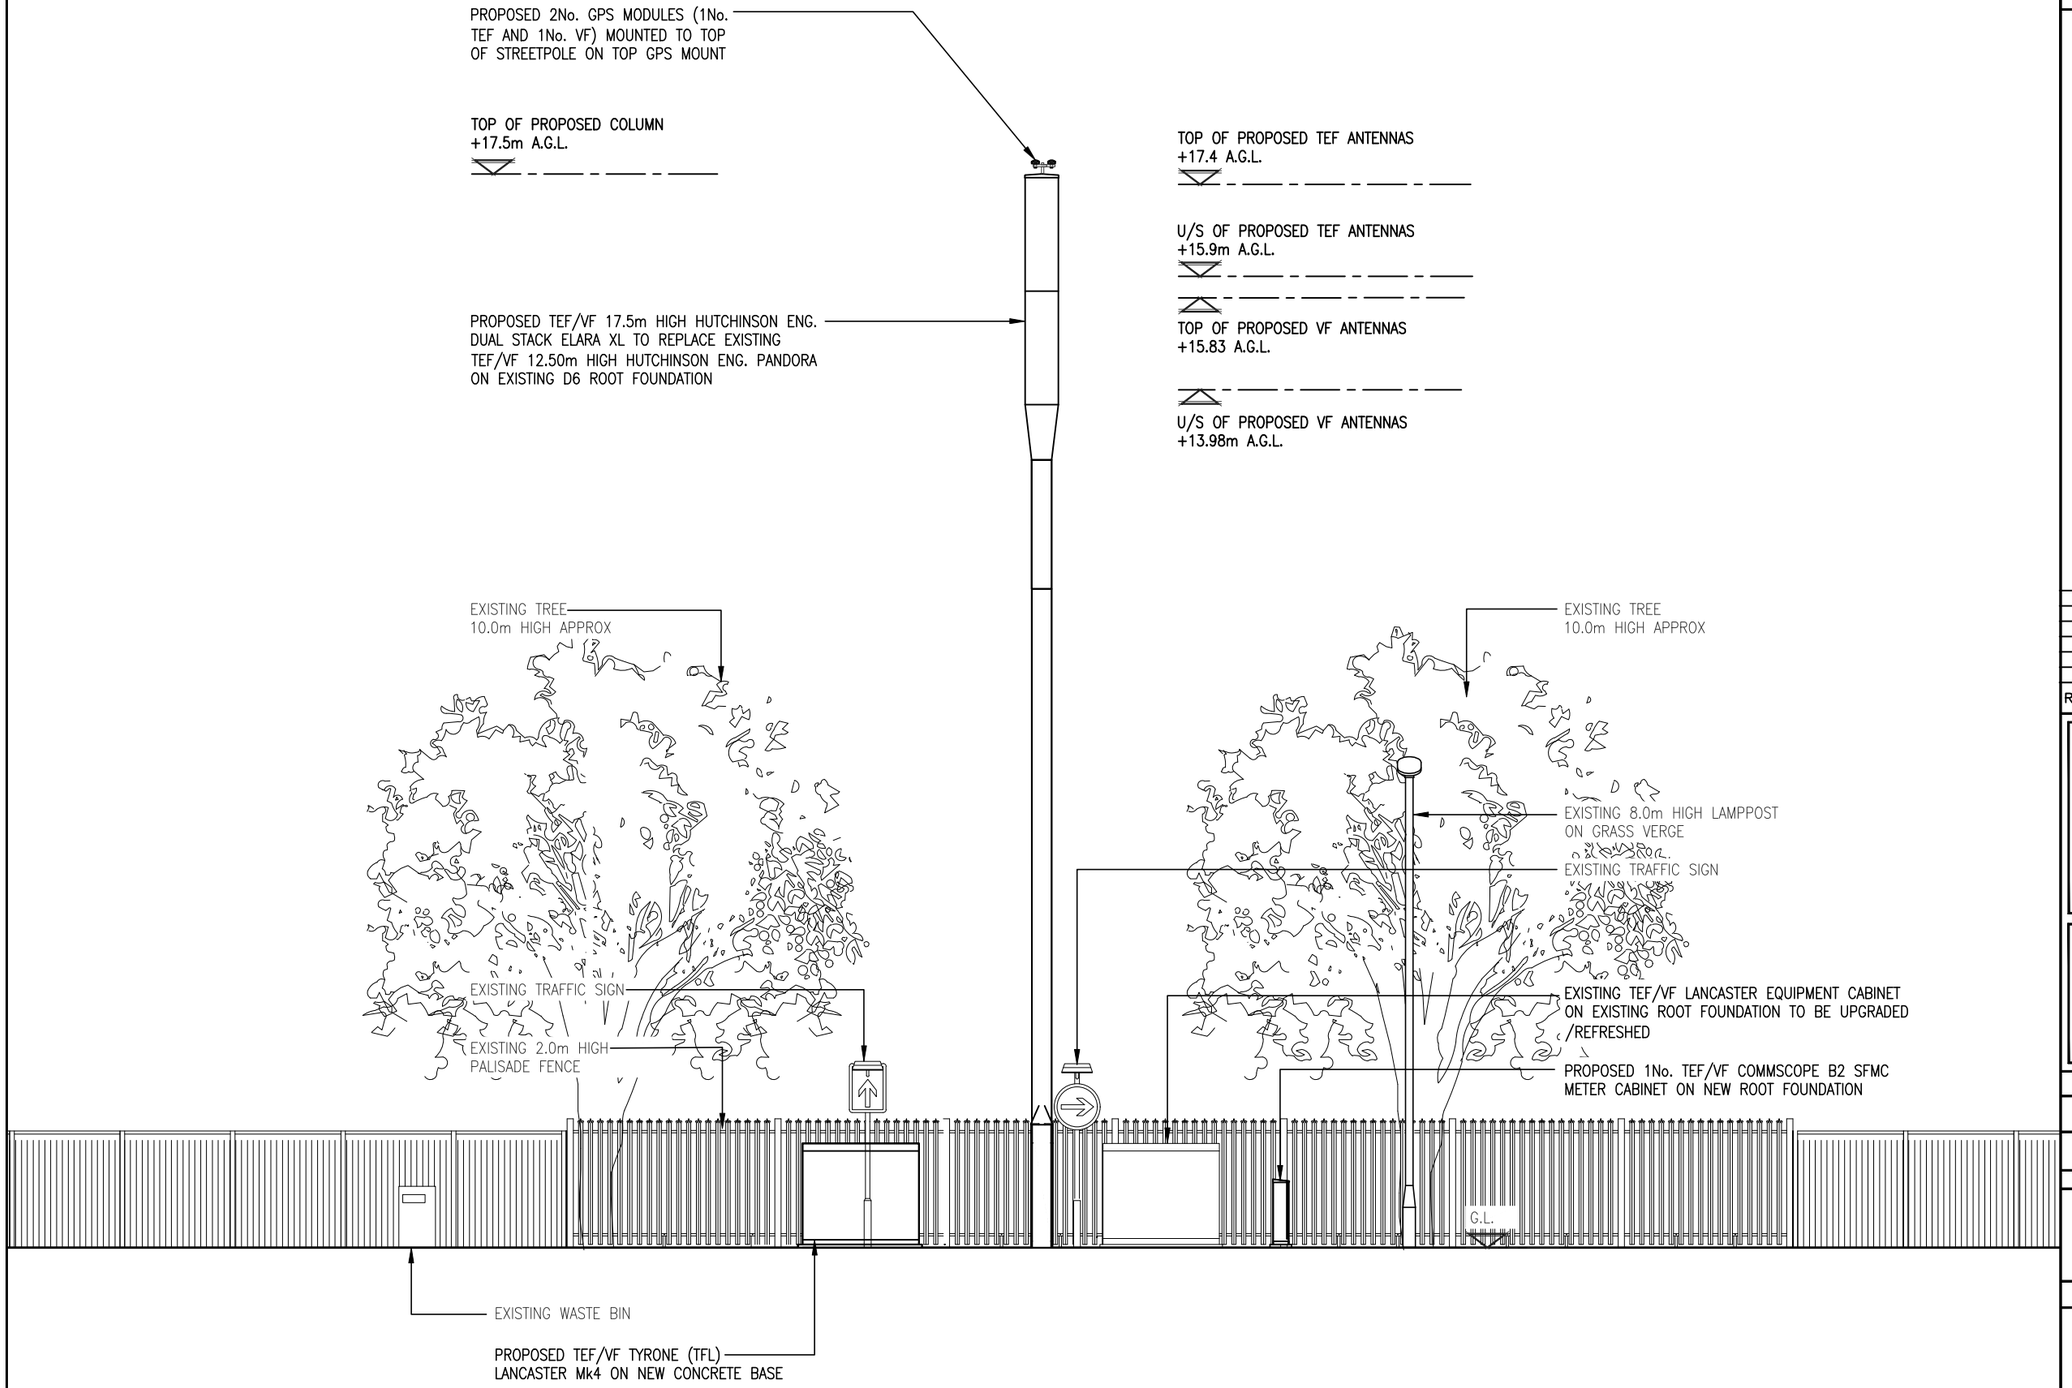


# PROPOSED SOUTH EAST ELEVATION

(1:100)

0 1 2 3m

SCALE 1:100

**The drawings comply with TEF & Vodafone Standard ICNIRP guidelines.**
**Designed in accordance with CTIL document: SDN0008**

ALL DIMENSIONS ARE IN mm UNLESS NOTED OTHERWISE

| N.G.R | E: 506658 N: 180956 |
|---|---|
| CONCESSION REQUIRED | YES |

NOTE:
REFER TO DRAWING 601 FOR METER CABINET FOUNDATION DETAILS

| REV | MODIFICATION | BY | CH | DATE |
|---|---|---|---|---|
| C | Lancaster (TEF/VF) Amendment | DC | PM | 13.09.19 |
| B | GPS ammended | TH | JTP | 15.08.19 |
| A | Issued for Construction | ASE | PM | 06.06.19 |


mono
MONO CONSULTANTS LIMITED
No. 58 Cygnet Court
Timothy's Bridge Road
Stratford-upon-Avon
Warwickshire
CV37 9NW
t. 44 (0)1789 206500
f. 44 (0)1789 206529
www.monoconsultants.com


O2
CTIL - LONDON

| Cell Name | Opt. |
|---|---|
| FALLING LANE METROPOLIS PH2 | – |

Cell ID No

| CTIL | TEF | VF |
|---|---|---|
| 150153 | 071958 | N/A |

Site Address / Contact Details

FALLING LANE
UXBRIDGE
MIDDLESEX
UB7 8QR

Drawing Title: PROPOSED SITE ELEVATION

Purpose of issue: CONSTRUCTION — Dwg Rev: C

Drawing Number: 301

Surveyed By: PM — Original Sheet Size: A3 — Pack Issue: C

| Drawn: | Date: | Checked: | Date: |
|---|---|---|---|
| ASE | 06.06.19 | PM | 06.06.19 |