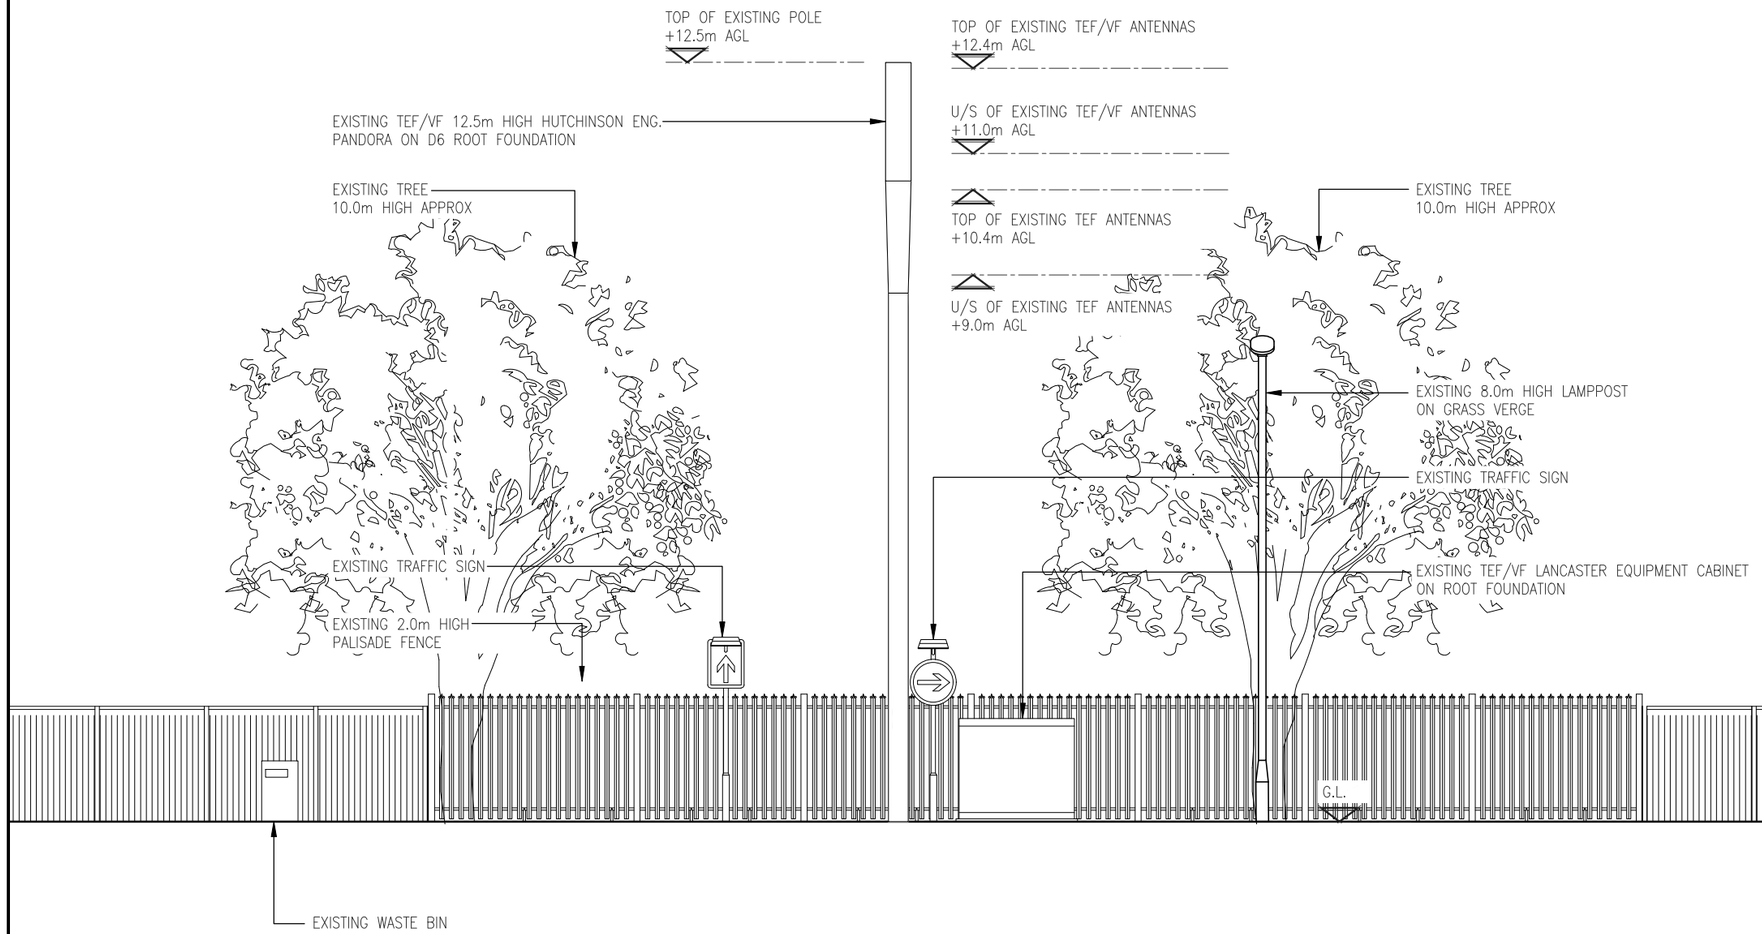

EXISTING SOUTH EAST ELEVATION

(1:100)

0 1 2 3m

SCALE 1:100

ALL DIMENSIONS ARE IN mm UNLESS NOTED OTHERWISE

N.G.R	E: 506658 N: 180956
CONCESSION REQUIRED	YES

NOTES:

REV	MODIFICATION	BY	CH	DATE
A	Issued for Approval	RW	PM	18.01.19

mono

MONO CONSULTANTS LIMITED
No. 58 Cygnet Court
Timothy's Bridge Road
Stratford-upon-Avon
Warwickshire
CV37 9NW
t. 44 (0)1789 206500
f. 44 (0)1789 206529
www.monoconsultants.com

O2

CTIL - LONDON

Cell Name	Opt.
FALLING LANE METROPOLIS PH2	–

Cell ID No

CTIL	TEF	VF
150153	071958	N/A

Site Address / Contact Details

FALLING LANE
UXBRIDGE
MIDDLESEX
UB7 8QR

Drawing Title: EXISTING SITE ELEVATION

Purpose of issue: PLANNING

Dwg Rev: A

Drawing Number: 300

Surveyed By: PB

Original Sheet Size: A3

Pack Issue: B

Drawn:	Date:	Checked:	Date:
RW	18.01.19	PM	18.01.19