




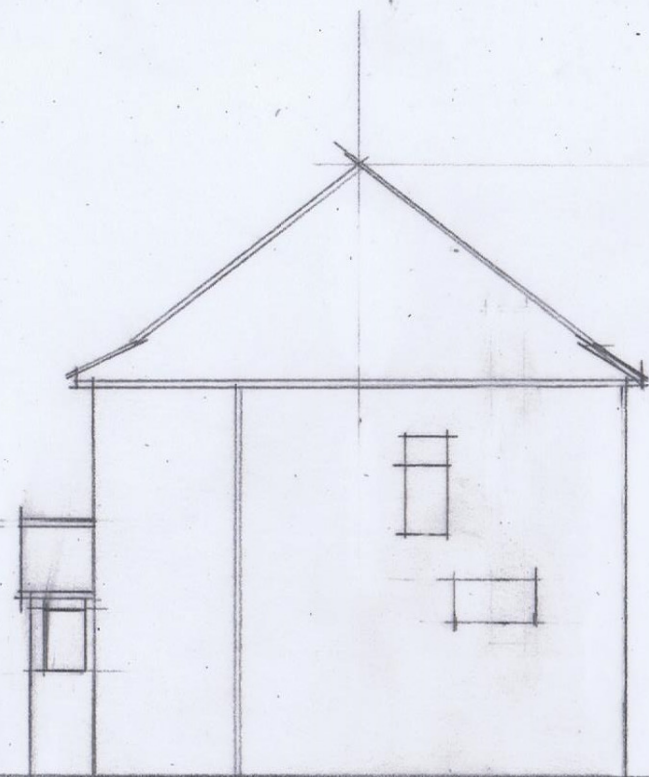


SIDE ELEVATION (EXIST.) ~ A

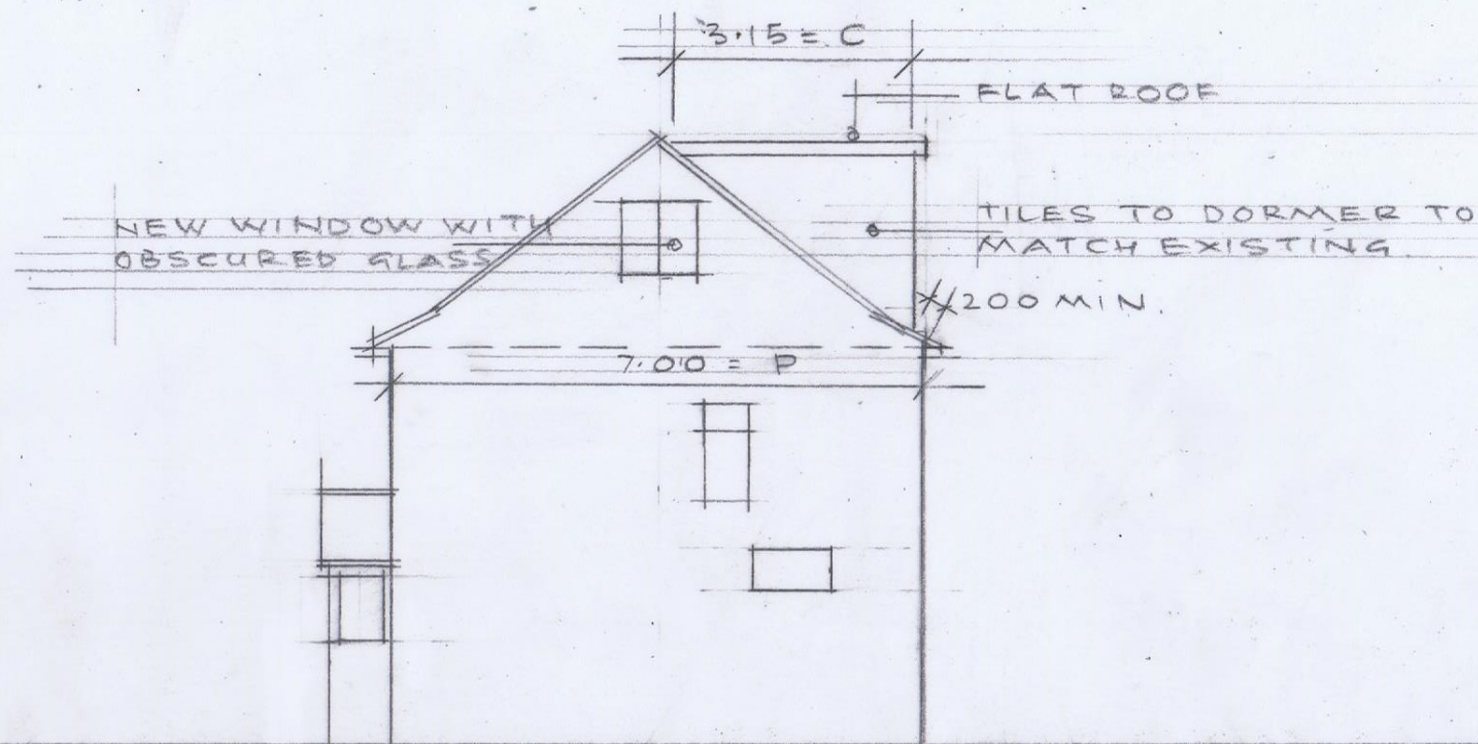

SIDE ELEVATION (PROPOSED) ~ A

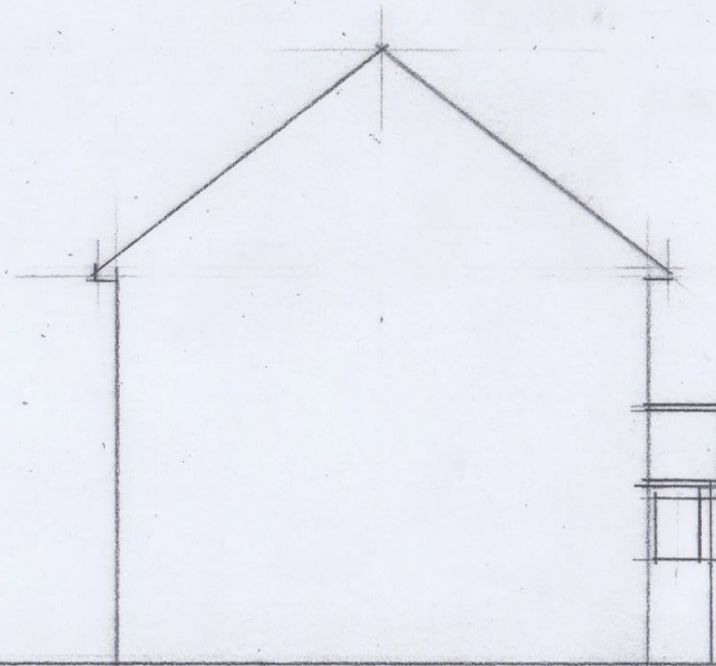

SIDE ELEVATION (EXIST) ~ B

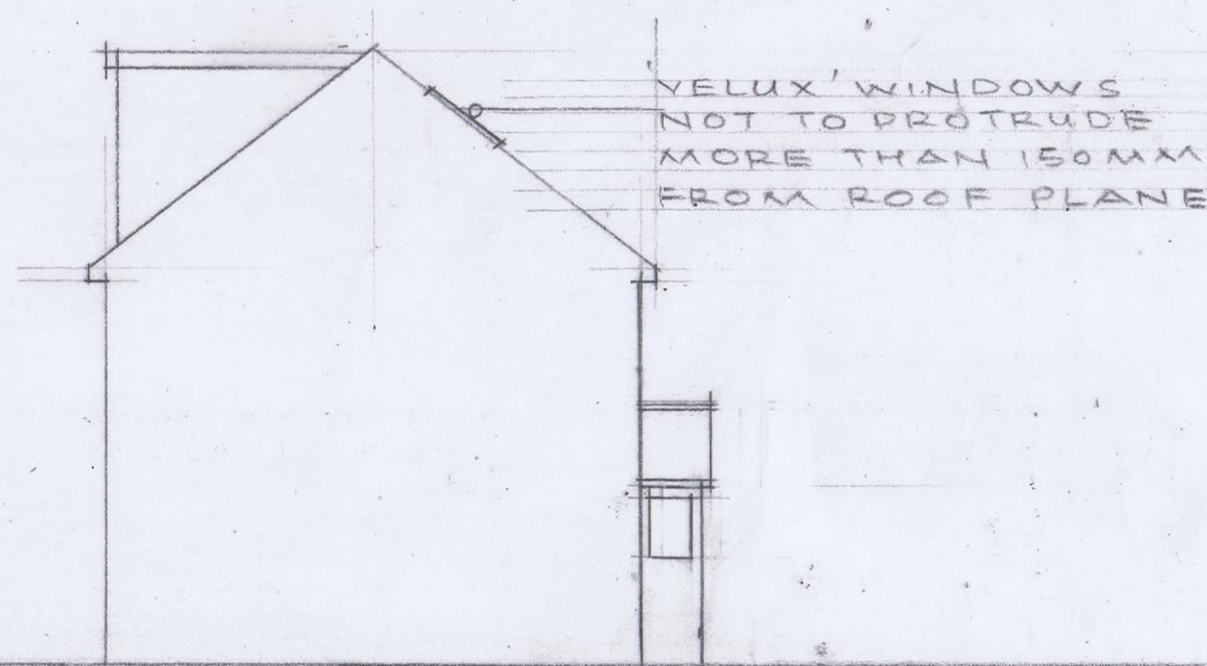

SIDE ELEVATION (PROPOSED) ~ B

0 1 2 3 4 5 6
1:100 @ A3

LOFT CONVERSION AT
58 ADELPHI CRESCENT, HAYES.

SCALE 1:100 DATE MAR, 15
2015/112/06