



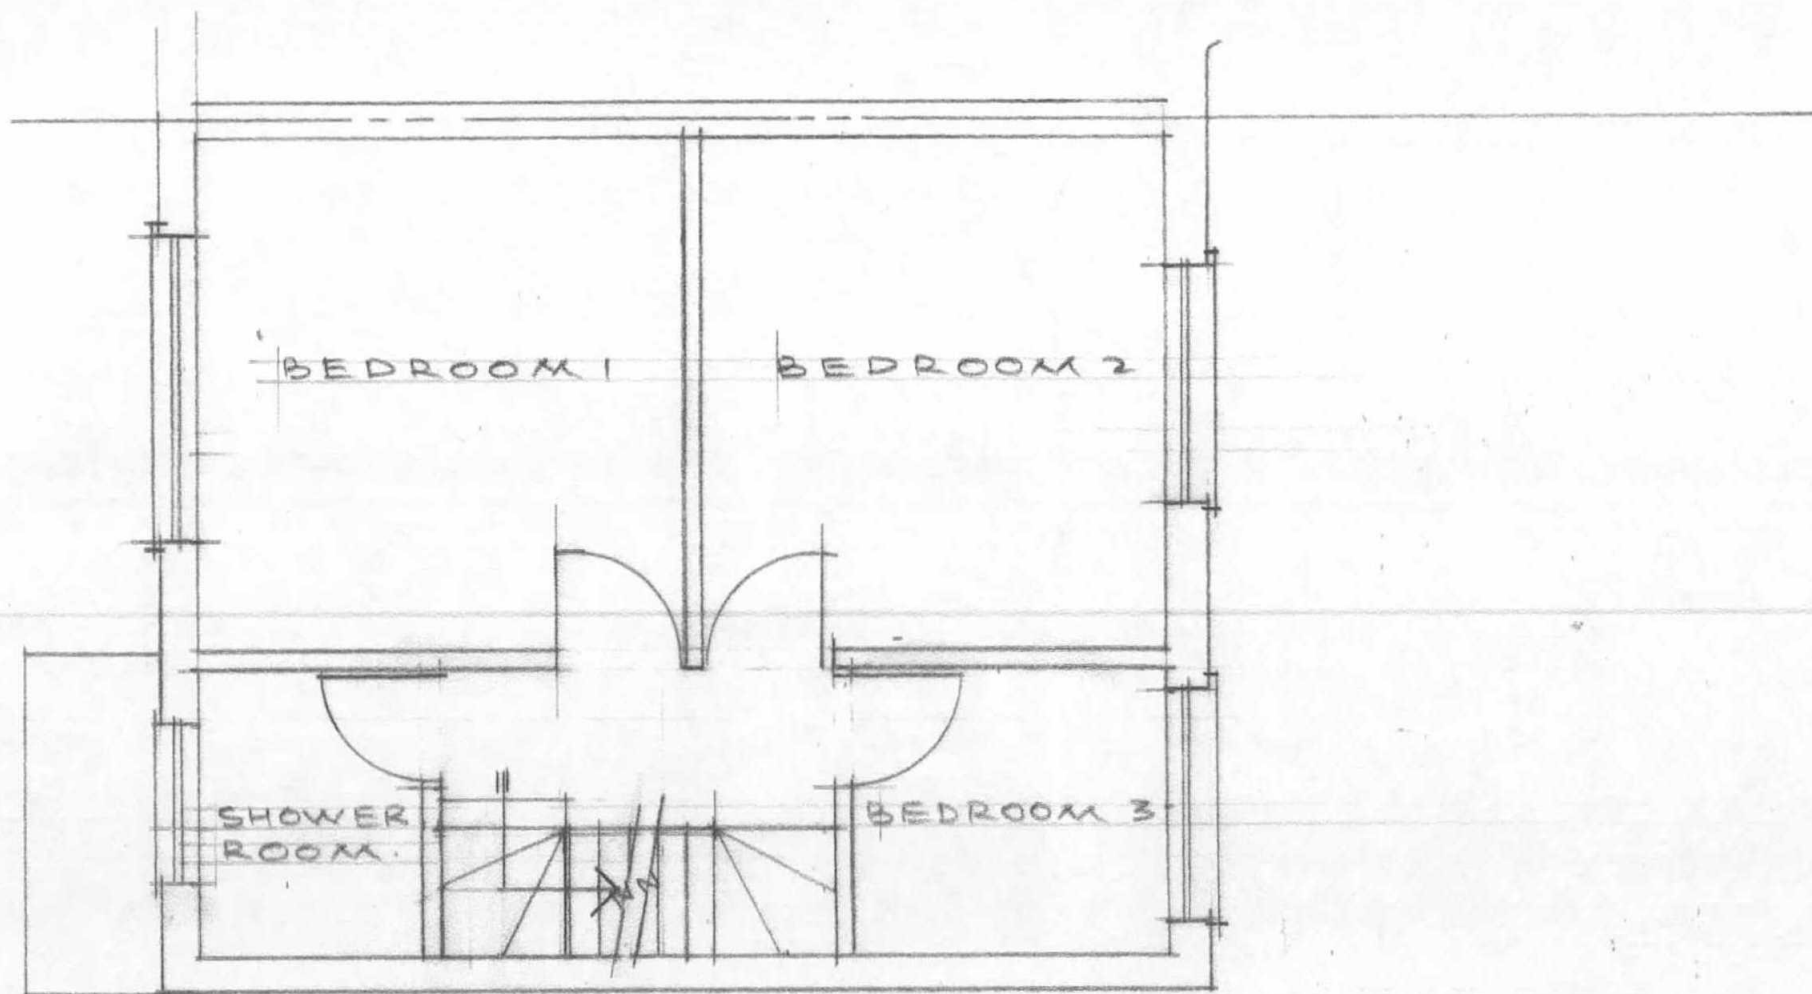

FIRST FLOOR (PROPOSED)

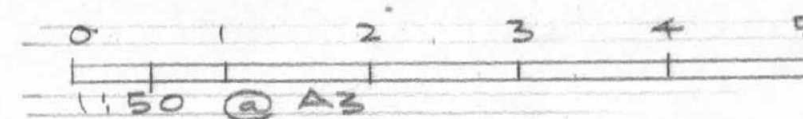

LOFT CONVERSION AT
58 ADELPHI CRESCENT, HAYES

SCALE: 1:50 DATE: MAR., '15
2015/112/03