




**REV/NOTES:**

Where building to the boundaries the adjacent owner is to be informed under the terms of the Party Wall Act 1996 and its provisions followed. Where building over boundaries the adjacent owner is to be served notice under section 65 of the Town & Country Planning Act 1990.

© This drawing and the works depicted are the copyright of ASB Property Consultants LTD and may not be reproduced or amended except by written permission of ASB Property Consultants LTD

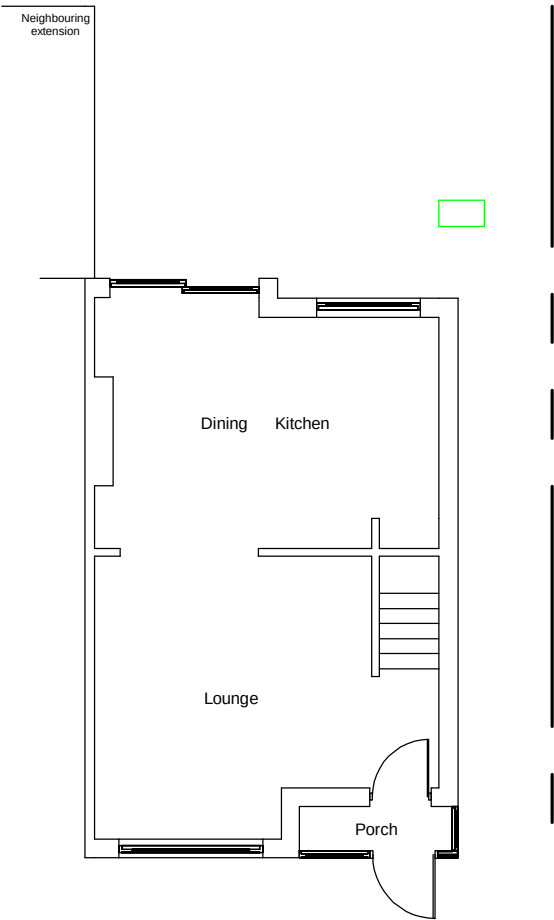

EXISTING GF LAYOUT  
Scale 1:100



EXISTING REAR & SIDE ELEVATIONS  
Scale 1:100

|                                                |                                     |           |                           |
|------------------------------------------------|-------------------------------------|-----------|---------------------------|
| Application:<br><b>LHE – GF Rear Extension</b> |                                     |           |                           |
| Client:                                        | Sayed Kafil Shah                    | Date:     | 10 <sup>th</sup> Feb 2015 |
| Site:                                          | 14 Harvey Road,<br>London, UB10 0HN | Drawn By: | Gurps Benning             |
| Scale:                                         | Refer to Drawing @ A3               | Dwg.No:   | ASB248 – 01               |

**ASB PROPERTY CONSULTANTS LTD**  
*Planning consultants and Surveyors*

Exchange House 494  
Midsummer Boulevard  
Central Milton Keynes Tel : 07854 351 934 - 0808 139 1383  
MK9 2EA Email : [asb@qtdesignzlimited.com](mailto:asb@qtdesignzlimited.com)


Copyright © 2015 ASB PROPERTY CONSULTANTS LTD  
(All rights reserved)




**RE/NOTES:**

Where building to the boundaries the adjacent owner is to be informed under the terms of the Party Wall Act 1996 and its provisions followed. Where building over boundaries the adjacent owner is to be served notice under section 65 of the Town & Country Planning Act 1990.



© This drawing and the works depicted are the copyright of ASB Property Consultants LTD and may not be reproduced or amended except by written permission of ASB Property Consultants LTD

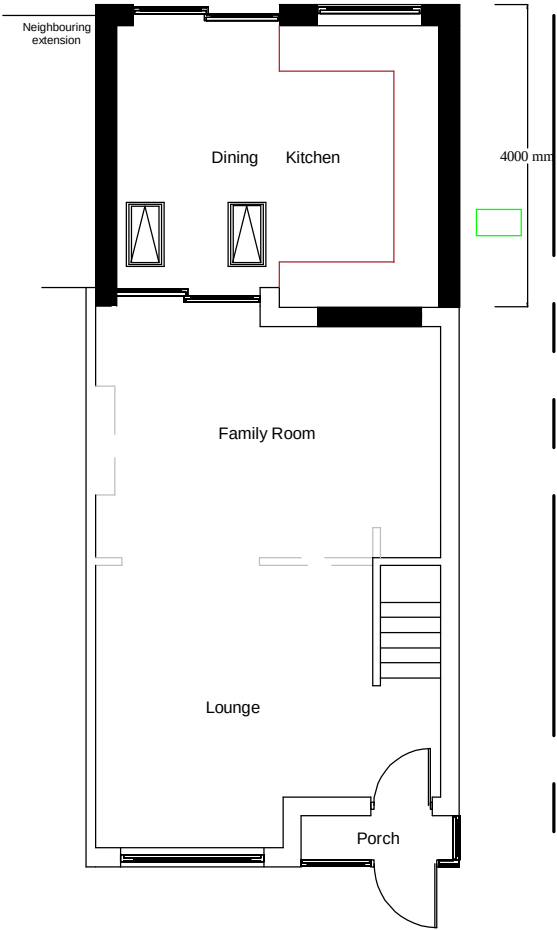

PROPOSED GF LAYOUT  
Scale 1:100

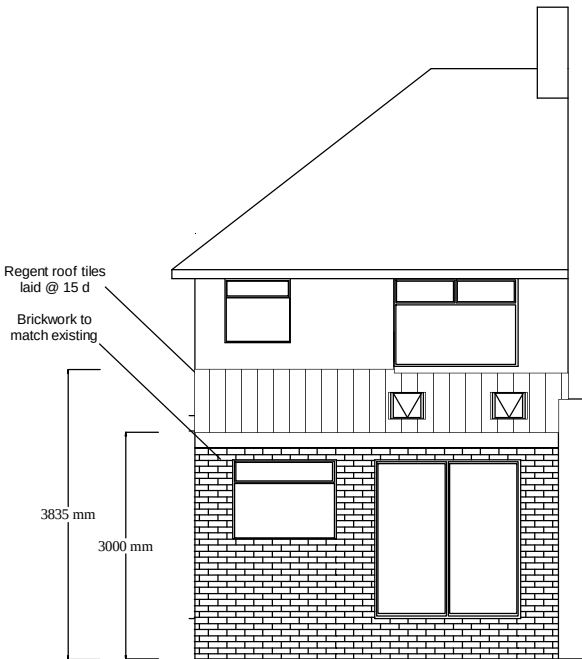

PROPOSED REAR & SIDE ELEVATIONS  
Scale 1:100

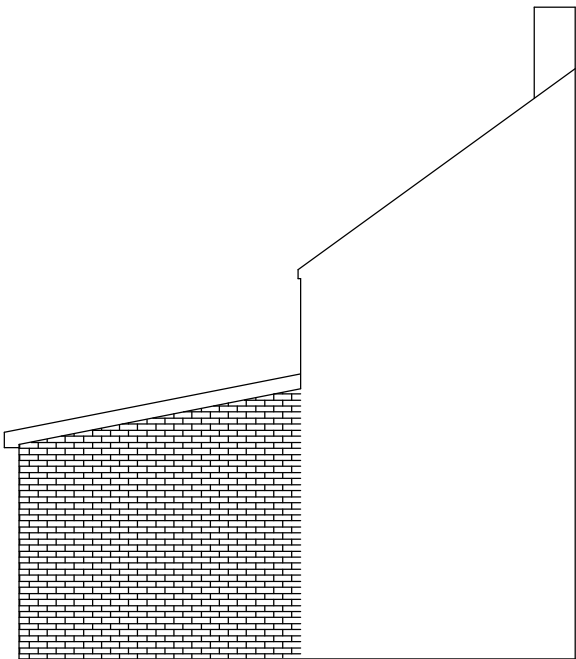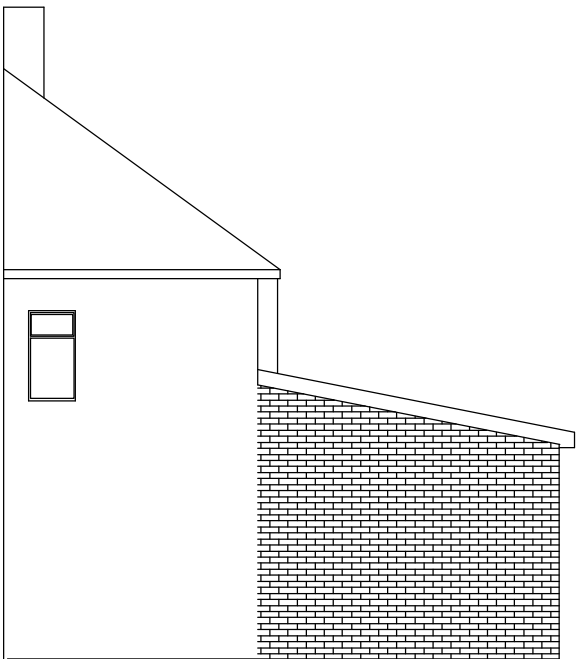

|                                                |                                     |           |                           |
|------------------------------------------------|-------------------------------------|-----------|---------------------------|
| Application:<br><b>LHE – GF Rear Extension</b> |                                     |           |                           |
| Client:                                        | Sayed Kafil Shah                    | Date:     | 10 <sup>th</sup> Feb 2015 |
| Site:                                          | 14 Harvey Road,<br>London, UB10 0HN | Drawn By: | Gurps Benning             |
| Scale:                                         | Refer to Drawing @ A3               | Dwg.No:   | ASB248 – 02               |

**ASB PROPERTY CONSULTANTS LTD**  
*Planning consultants and Surveyors*

Exchange House 494  
Midsummer Boulevard  
Central Milton Keynes  
MK9 2EA

Tel : 07854 351 934 - 0808 139 1383  
Email : [asb@gtdesignzlimited.com](mailto:asb@gtdesignzlimited.com)



BLOCK PLAN  
SCALE 1:500

Application:  
**LHE – GF Rear Extension**

Client: Sayed Kafil Shah

Date: 10<sup>th</sup> Feb 2015

Site: 14 Harvey Road,  
London, UB10 0HN

Drawn By: Gurps Benning

Scale: Refer to Drawing @ A3

Dwg.No: ASB248 – 03

**ASB PROPERTY CONSULTANTS LTD**  
*Planning consultants and Surveyors*

Exchange House 494  
Midsummer Boulevard  
Central Milton Keynes Tel : 07854 351 934 - 0808 139 1383  
MK9 2EA Email : [asb@gtdesignzlimited.com](mailto:asb@gtdesignzlimited.com)

Copyright © 2015 ASB PROPERTY CONSULTANTS LTD  
(All rights reserved)