


SKETCH OF PROPOSED 4m. REAR.
EXTENSION WITH A PITCHED ROOF.
TO 92, RALEIGH AVENUE HAVES,
MIDDLESEX UB4 0EF

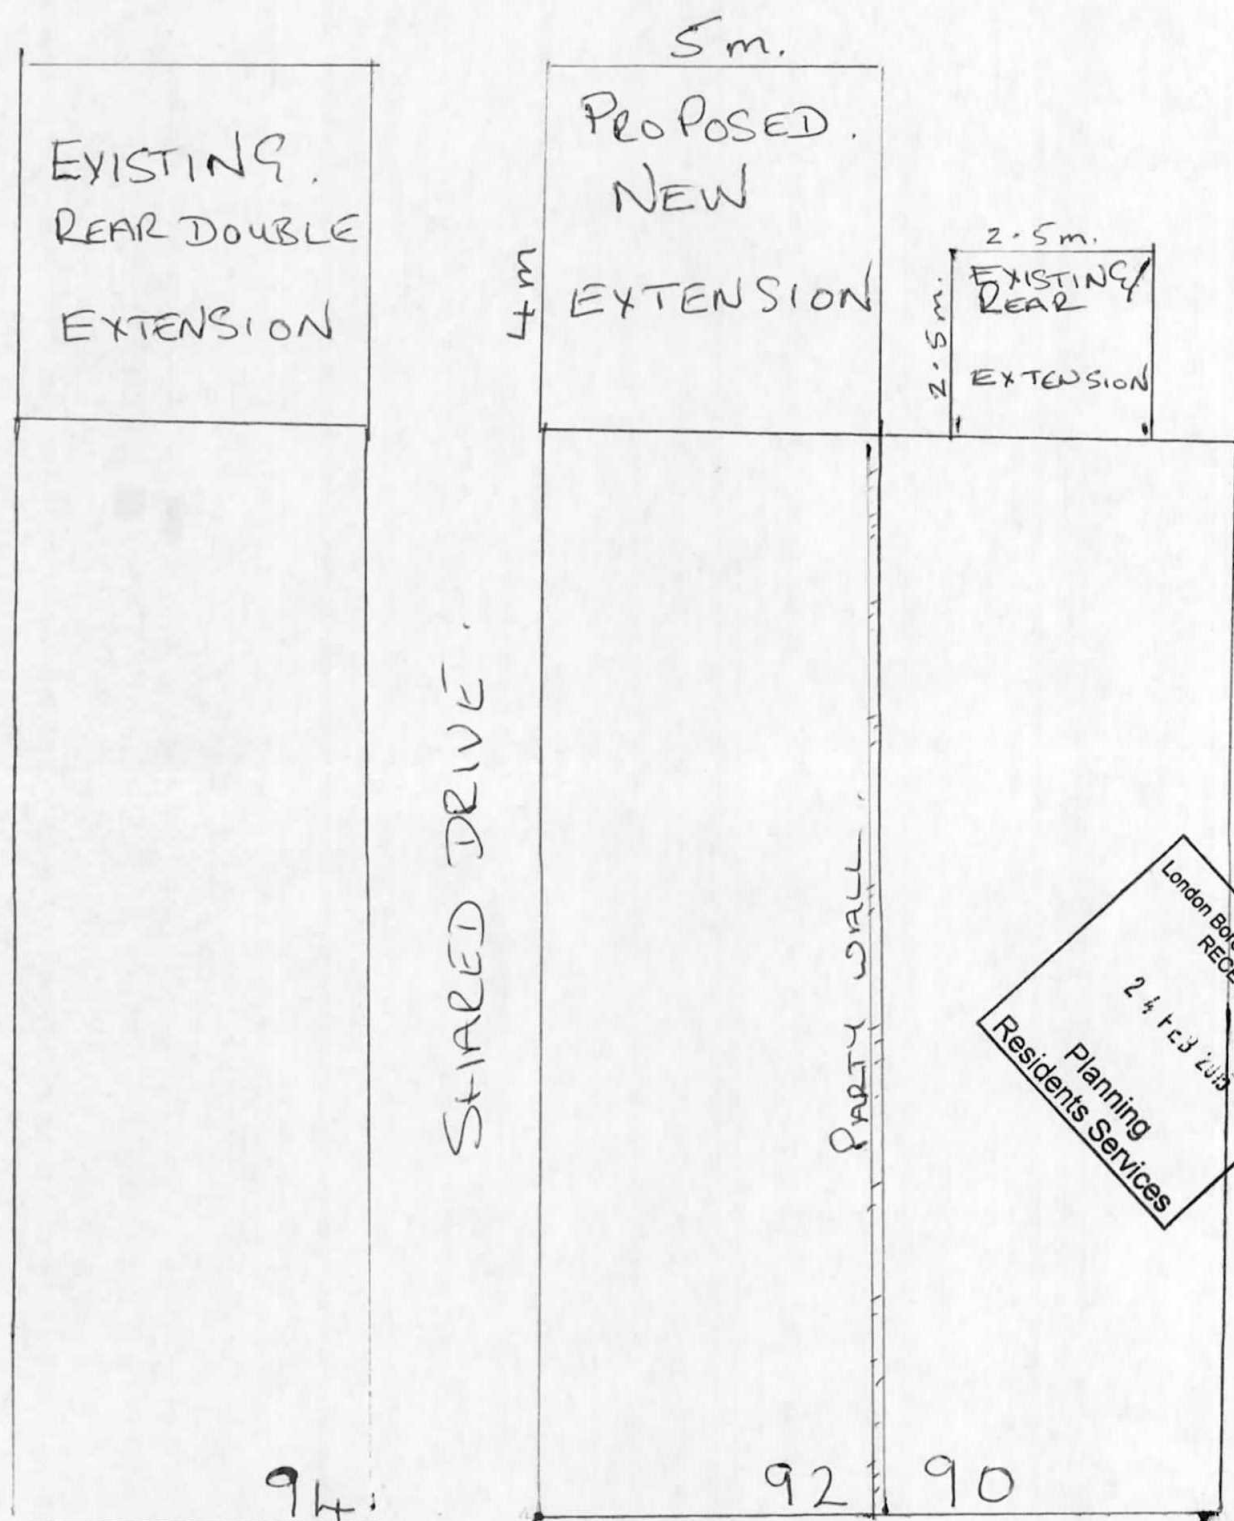

RALEIGH AVENUE.