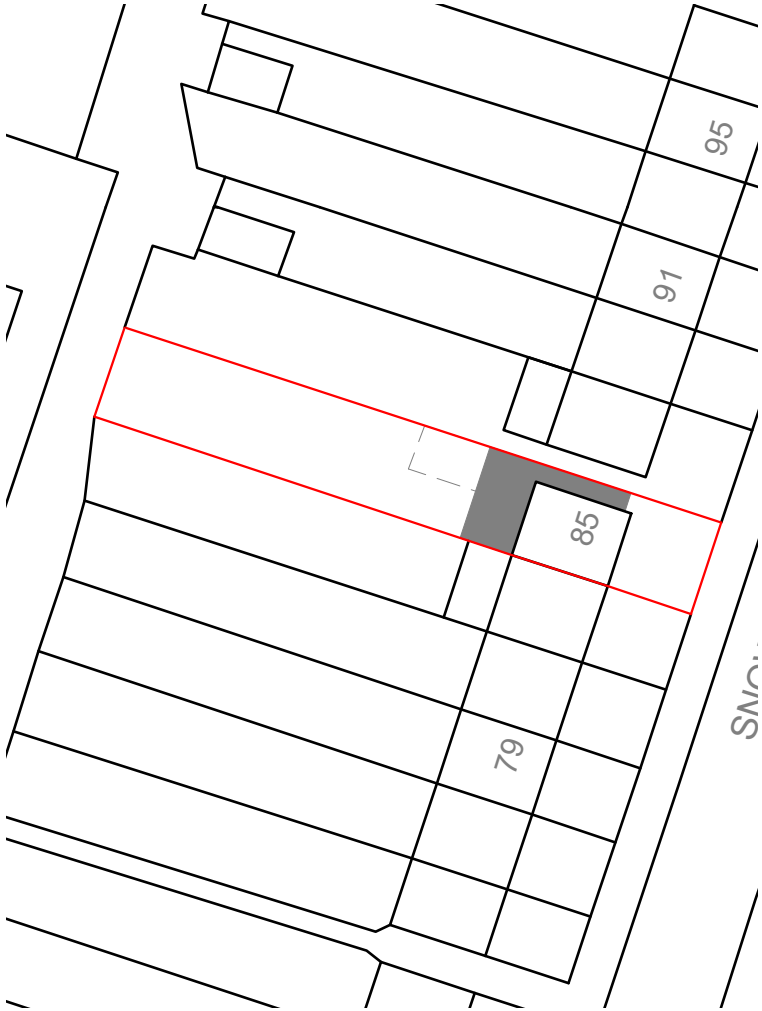

BLOCK PLAN 1:500

LOCATION PLAN 1:1250

1:500

5 20

0 10 50 Meter

1:1250

5 20

0 10 50 100 Meter

Multi Creation	Project: 85 Snowden Avenue Uxbridge UB10 0SE	Title: Block plan Location plan	Scale: 1:500/1250 @ A4 Date: Aug 2022 Drawing No.: 3629/HH-01/SP Revision A 13.12.22

239 Western Road, Southall, Middx, UB2 5HS Tel: 020 8571 1369 info@multicreation.co.uk