


THIS DRAWING IS THE PROPERTY OF DESIGN TWO SEVEN
COPYING / REDISTRIBUTION BY CONSENT ONLY
DO NOT SCALE FROM THIS DRAWING IF IN DOUBT ASK

NOTES

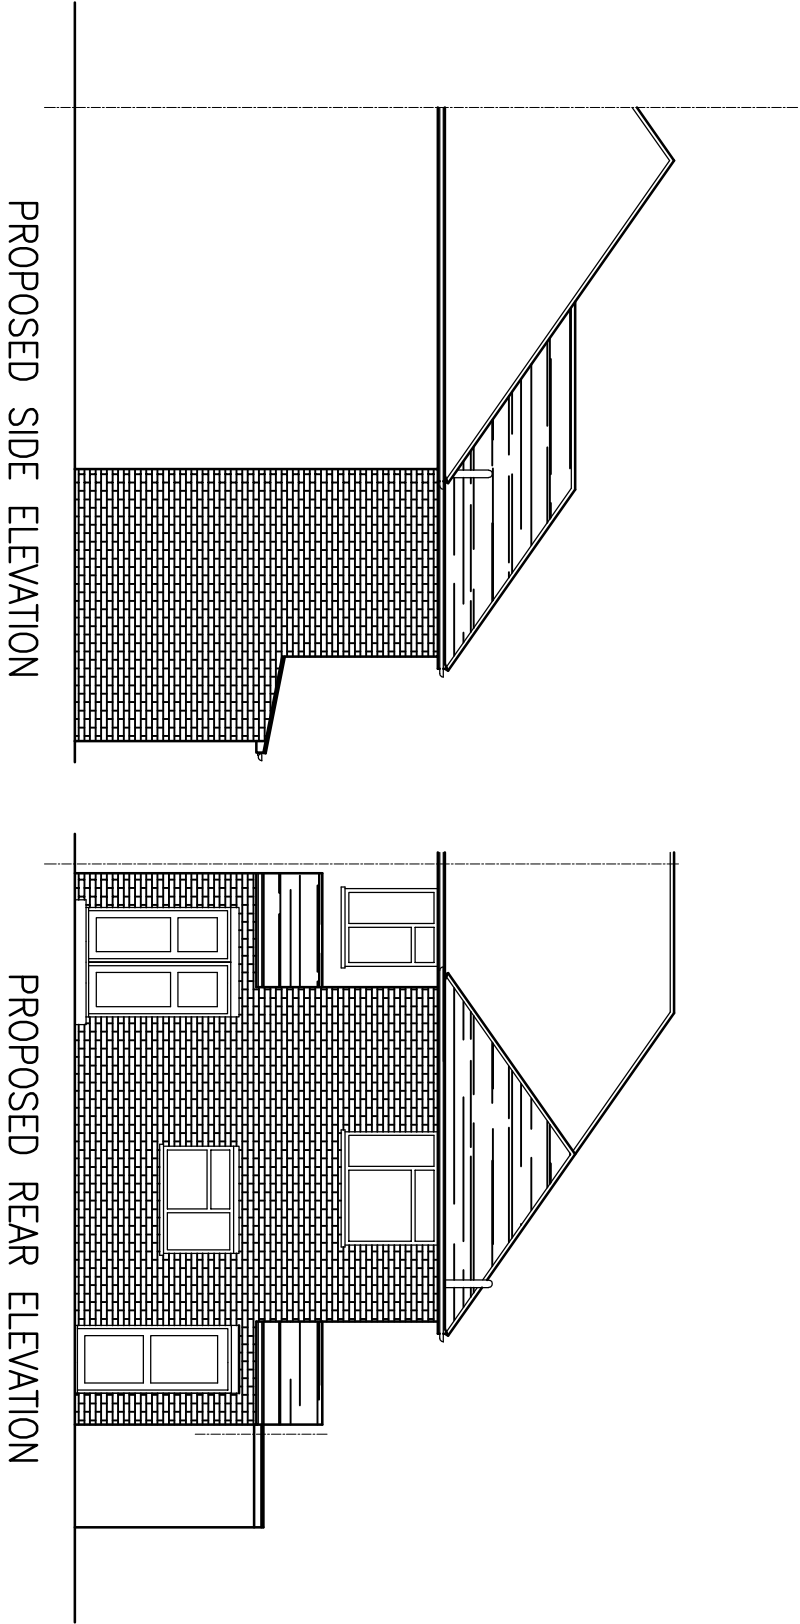

PROJECT
30 THE LARCHES
UXBRIDGE
UB10 0DJ

TITLE

PROPOSED ELEVATIONS

DESIGN TWO
SEVEN

17 FOX ROAD, LANGLEY, SLOUGH
SL3 7SG
TEL. 07564 32668

design@toseven@outlook.com

DRAWN AS SCALE @ A3

DATE APRIL 19 1:100

DRAWING NO. REV.

AS01119-05