


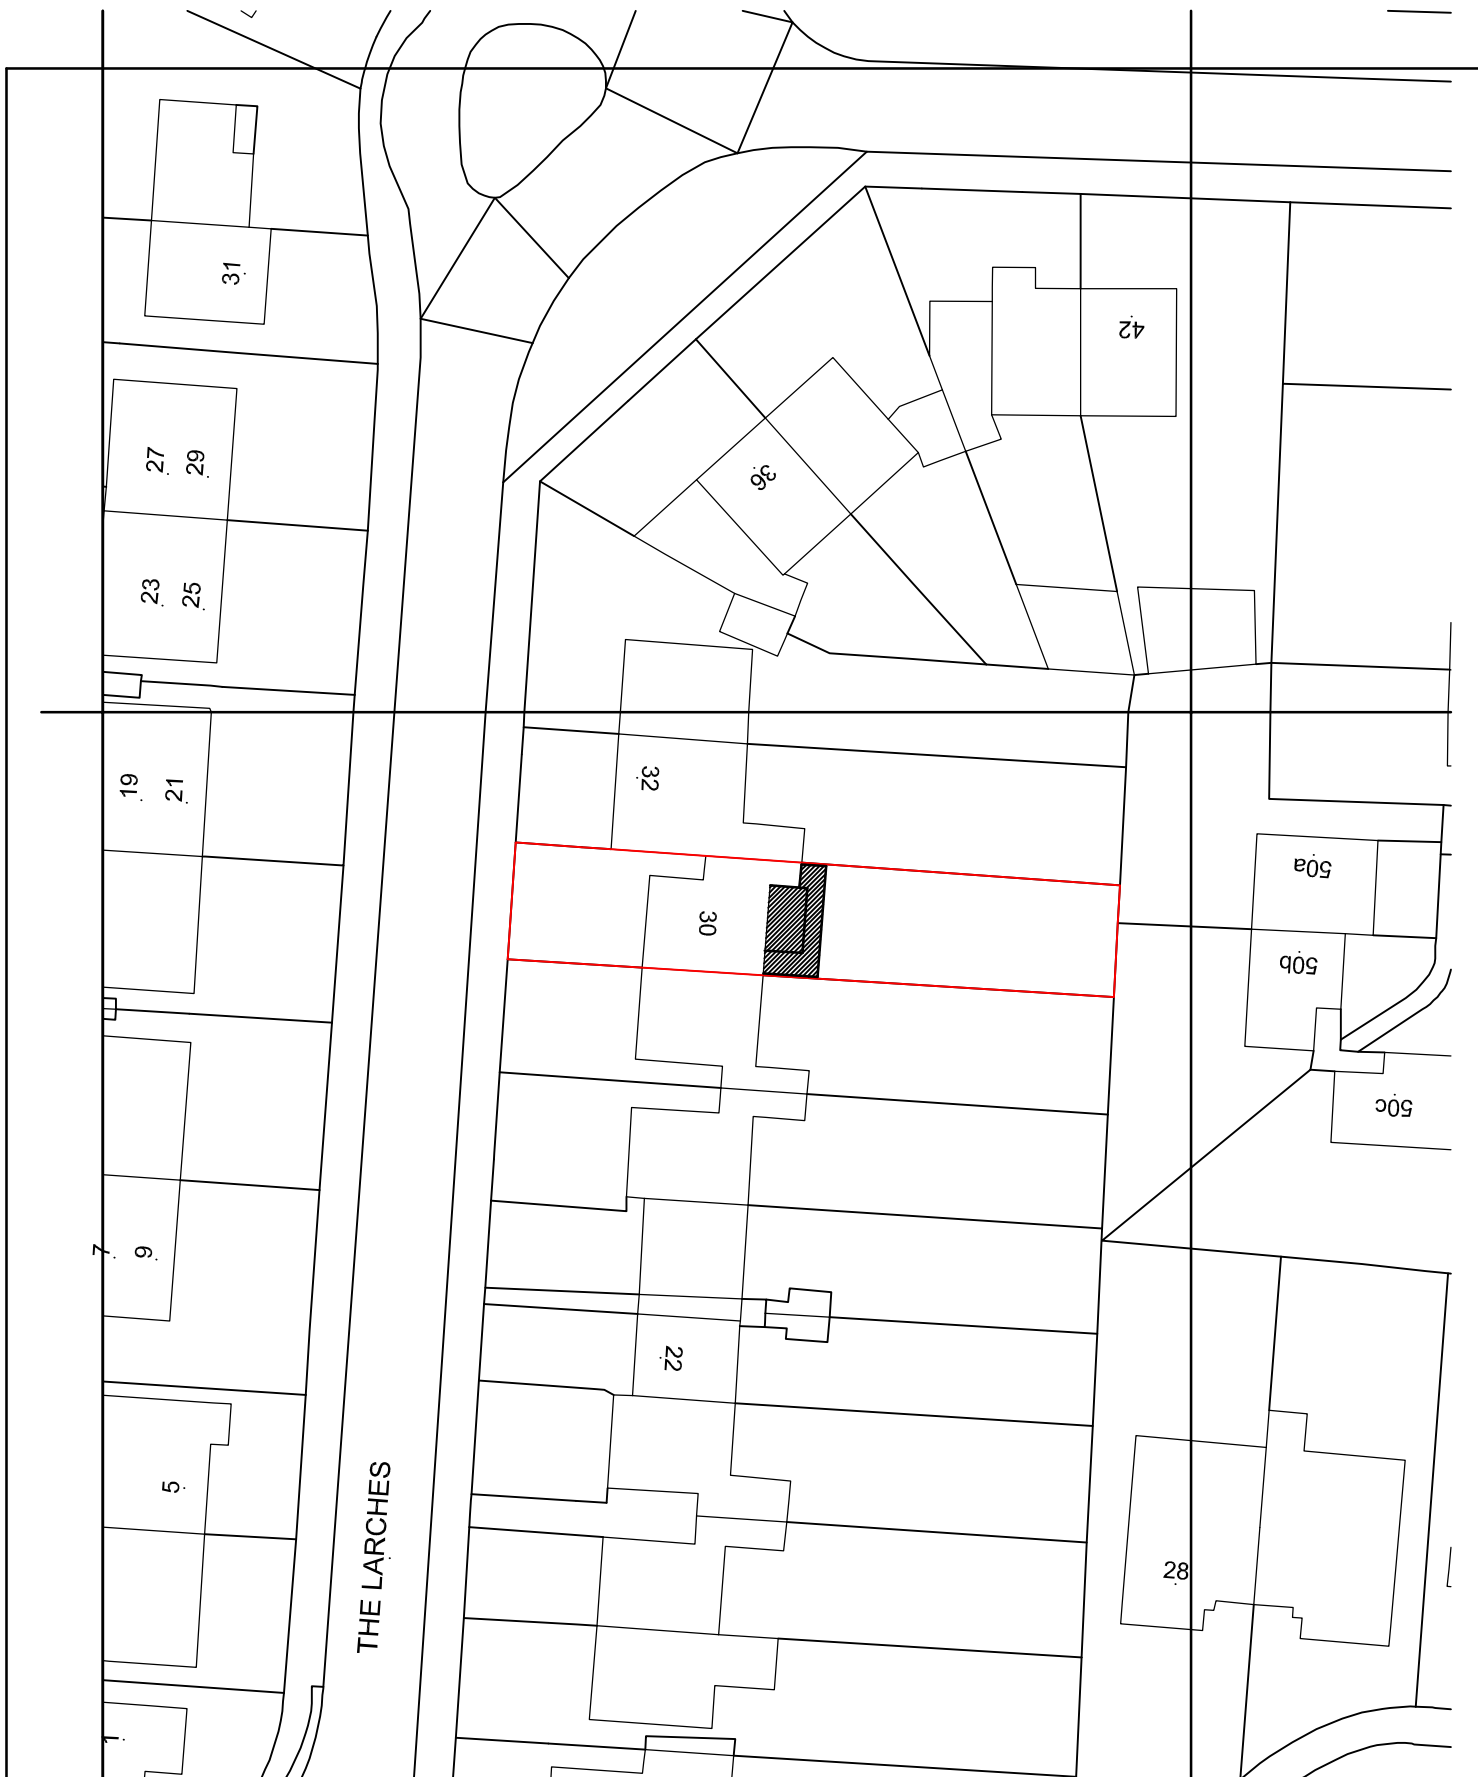

JOB
TITLE 30 THE LARCHES, UXBRIDGE, UB10 0DJ

DRG.
TITLE BLOCK PLAN

DRAWN

CHECKED

DATE

APRIL 19

SCALE

1:500

DRG. NO

AS01119-BP01

CLIENT

MRS ASSFAW

DESIGN TWO
SEVEN

17 FOX ROAD, LANGLEY, SLOUGH

SL3 7SG

TEL 07964 32663

designtwoseven@outlook.com