
**Notes:**

The contractor is responsible for checking dimensions, tolerences and references. Any discrepancy to be verified with the architect before proceeding with the work

Where an item is covered by drawings to different scales the larger scale drawing is to be worked to




**EXISTING SIDE ELEVATION**

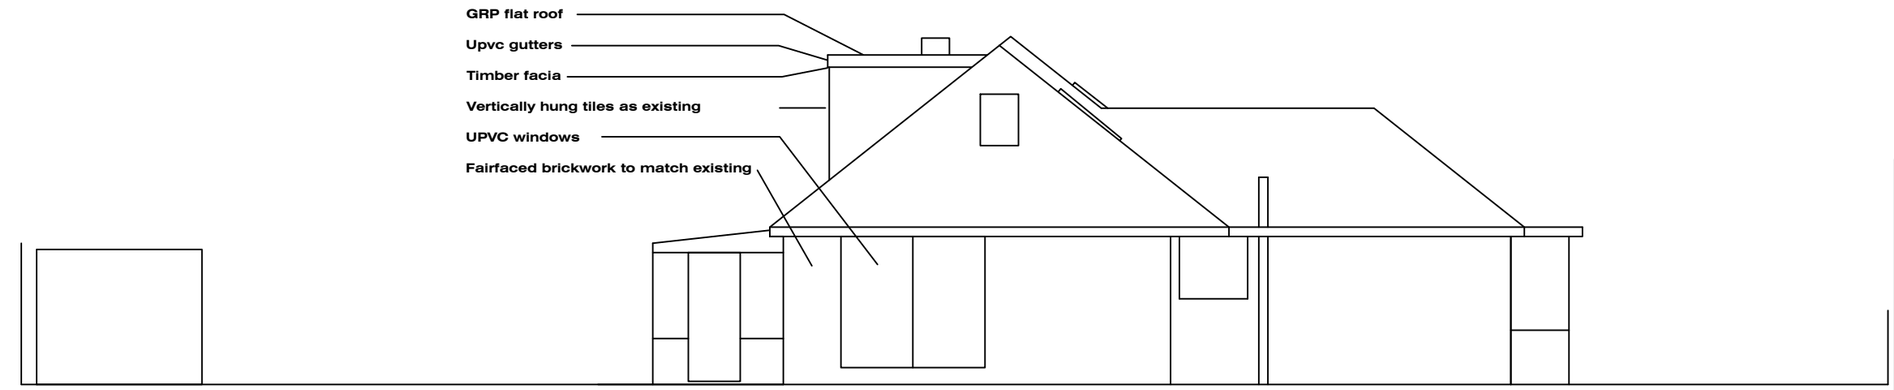


**PROPOSED SIDE ELEVATION**

0m 2m

**Revisions:**

**Client:**
Mr & Mrs Crawford

**Project:**
1 Castleton Road, Ruislip HA4 9QQ

**Drawing:**
Elevations

**Scale:**
1:100@A3

**Date:**
December 2014

**Drawn By:**
PR

**Checked By**
PR

**Drawing No:**
104-106

**Revision**
B


## London Residential Architects

**A:** 275 Swakeleys Road, Ickenham UB10 8DR

**T:** 07759 058084

**E:** philiprhyder@yahoo.co.uk