

Where an item is covered by drawings to different scales the larger scale drawing is to be worked to

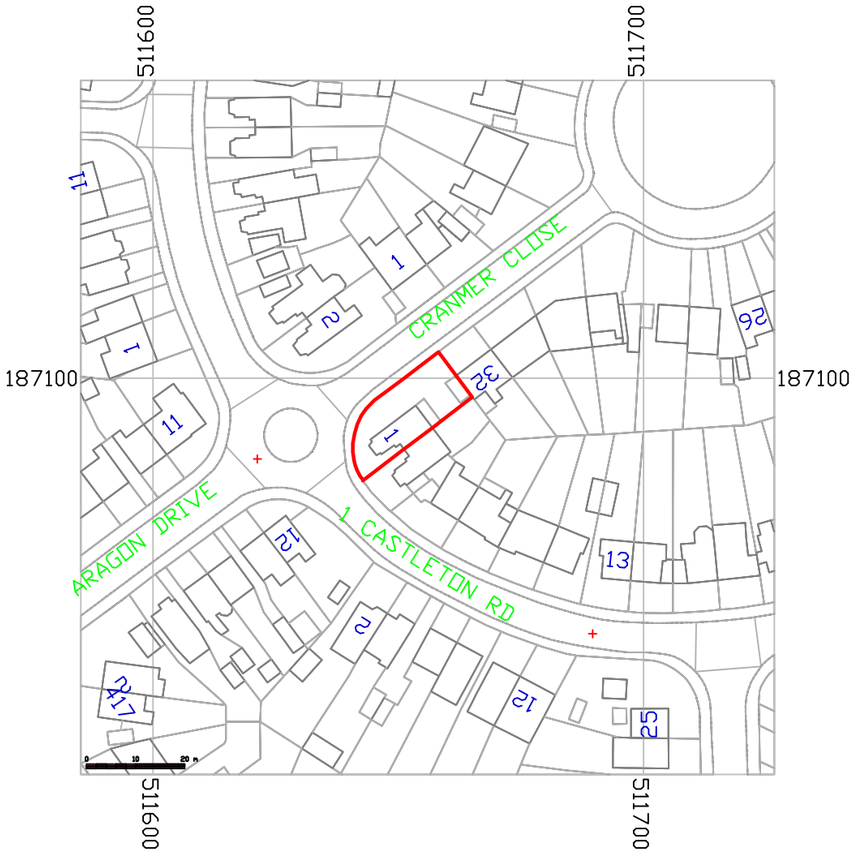

Location Plan - Scale 1:1250

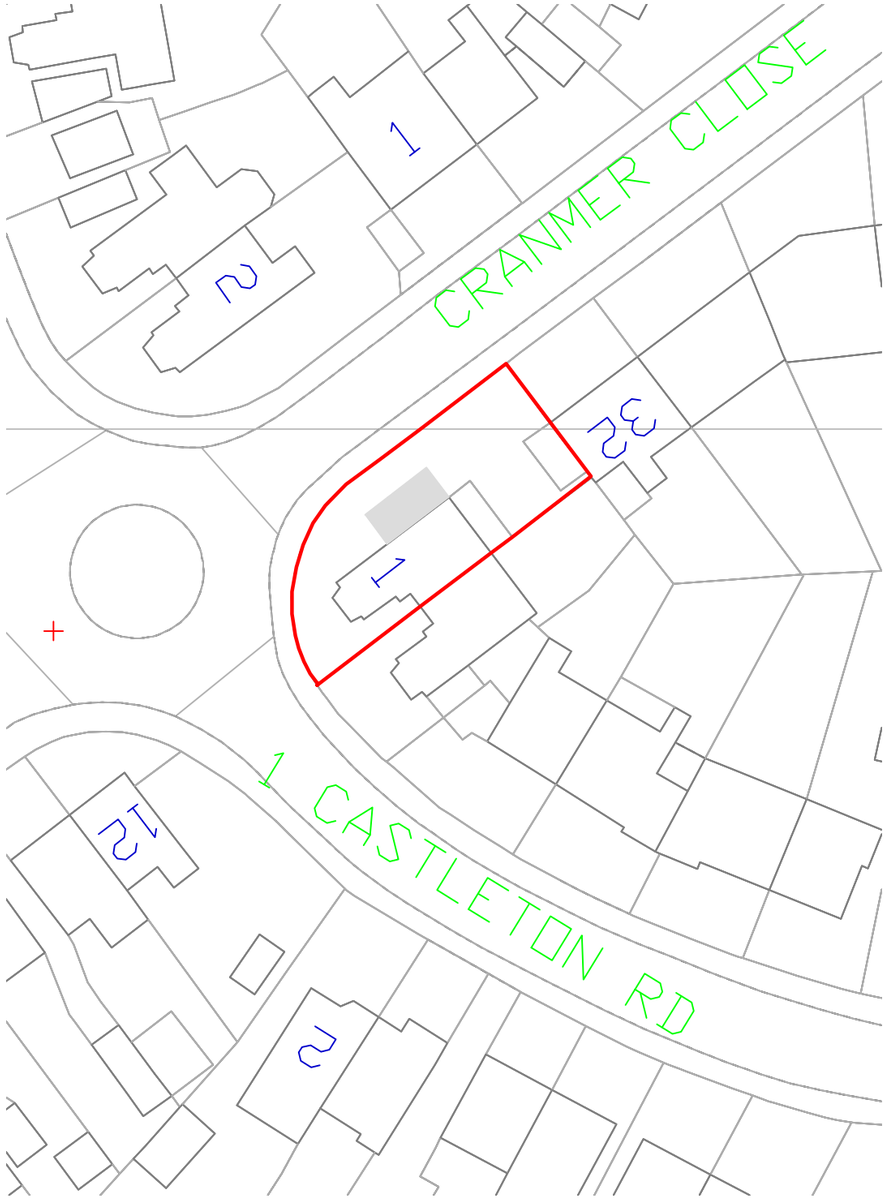

Site Block Plan - Scale 1:500

Revisions:

Client:
Mr & Mrs Crawford

Project:
1 Castleton Road, Ruislip, HA4 9QQ

Drawing:
Site Block Plan

Scale:
1:500:1250@A3

Date:
December 2014

Drawn By:
PR

Checked By
PR

Drawing No:
104-101

Revision
A

London Residential Architects

A: 275 Swakeleys Road, Ickenham UB10 8DR

T: 07759 058084

E: philiprhyder@yahoo.co.uk