

Notes:

The contractor is responsible for checking dimensions, tolerences and references. Any discrepancy to be verified with the architect before proceeding with the work

Where an item is covered by drawings to different scales the larger scale drawing is to be worked to

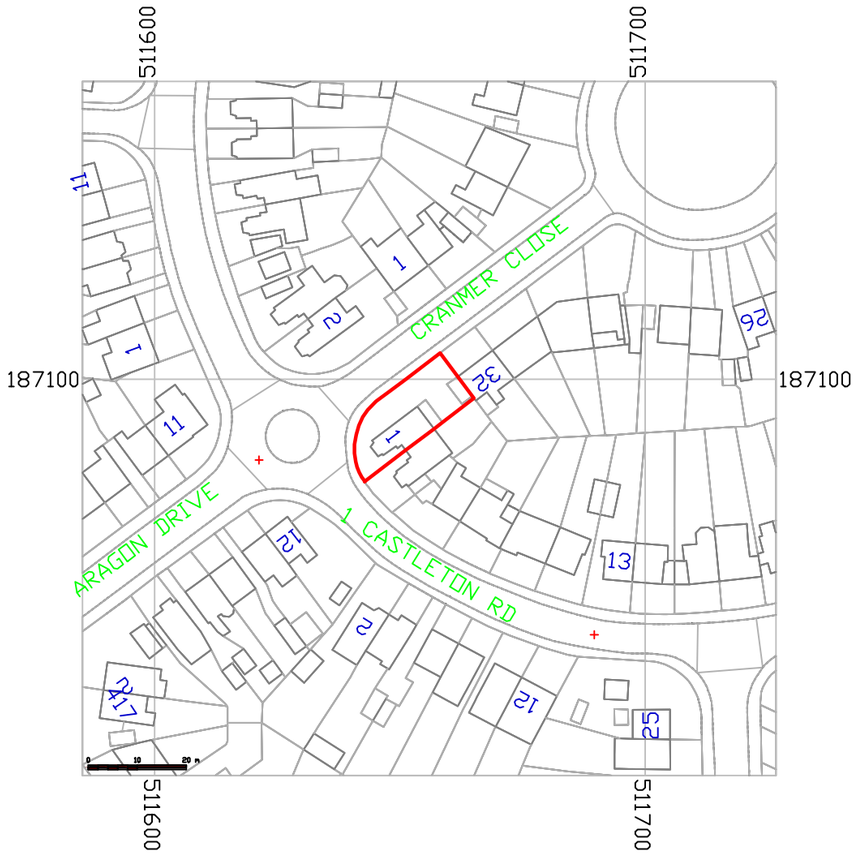

Location Plan - Scale 1:1250

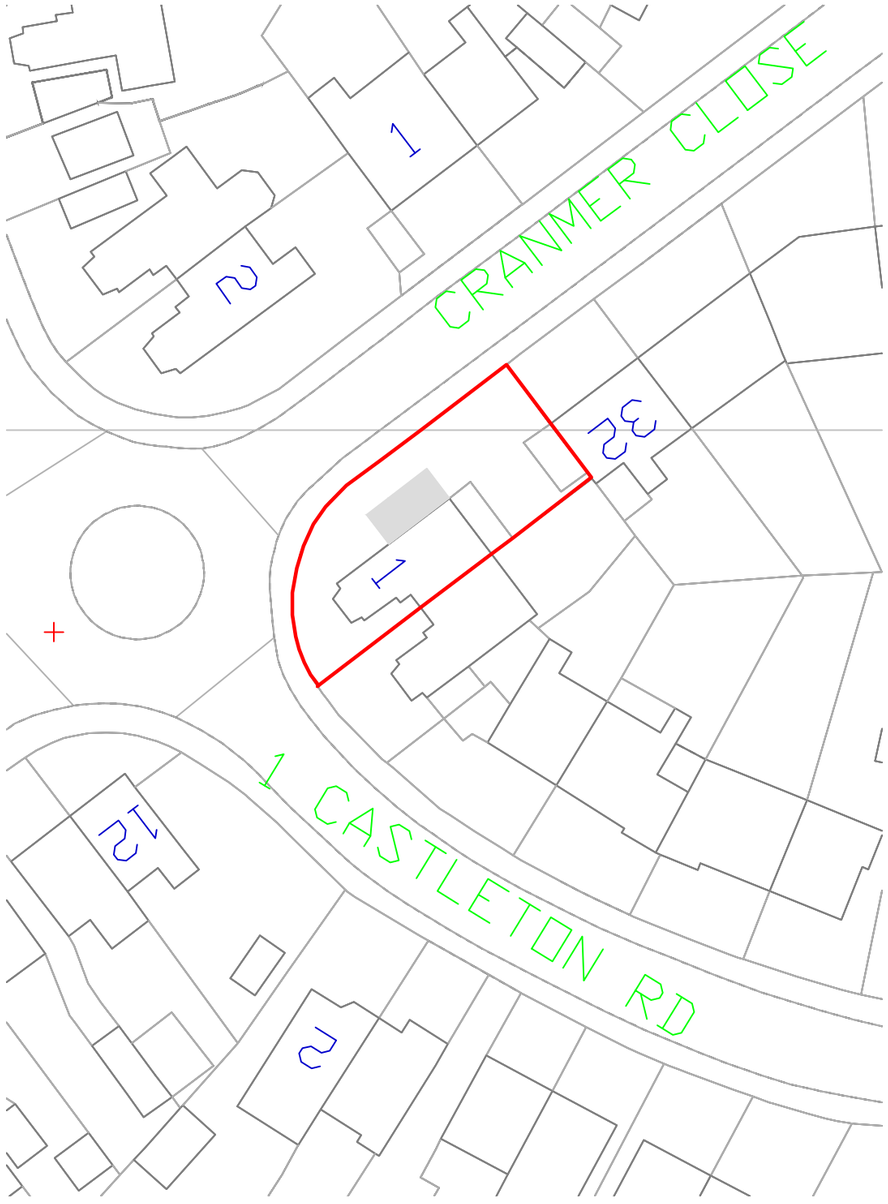

Site Block Plan - Scale 1:500

Revisions:

Client:
Mr & Mrs Crawford

Project:
1 Castleton Road, Ruislip, HA4 9QQ

Drawing:
Site Block Plan

Scale:
1:500:1250@A3

Date:
December 2014

Drawn By:
PR

Checked By
PR

Drawing No:
104-201

Revision
A

London Residential Architects

A: 275 Swakeleys Road, Ickenham UB10 8DR

T: 07759 058084

E: philiprhyder@yahoo.co.uk