
Notes:

The contractor is responsible for checking dimensions, tolerences and references. Any discrepancy to be verified with the architect before proceeding with the work

Where an item is covered by drawings to different scales the larger scale drawing is to be worked to

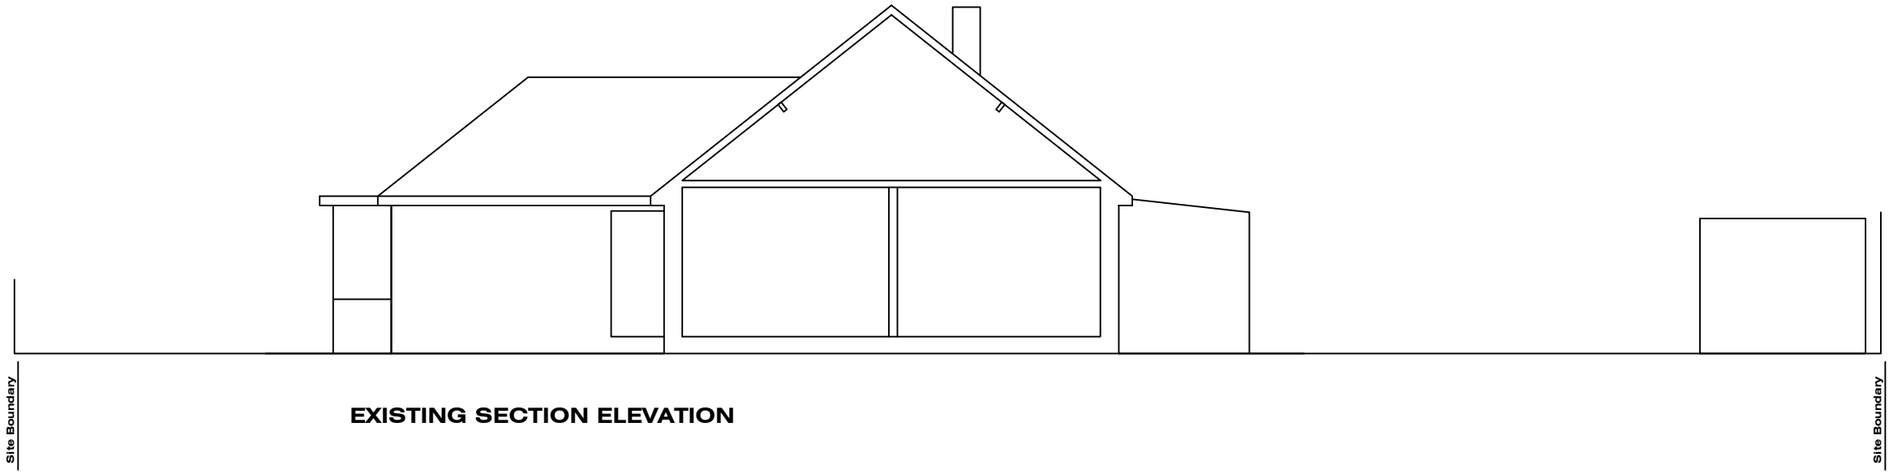


EXISTING SECTION ELEVATION

Note: New dormer to be set back min 200mm from fascia (measured along roof line)

Increase in volume of roof not to exceed 50 m3)

Volume of dormer 27m3
Volume at gable (44m3) less volume at present hip (30m3)
Total increase in volume at gable 14m3

Total increase in volume (27 plus 14m3) is 41m3

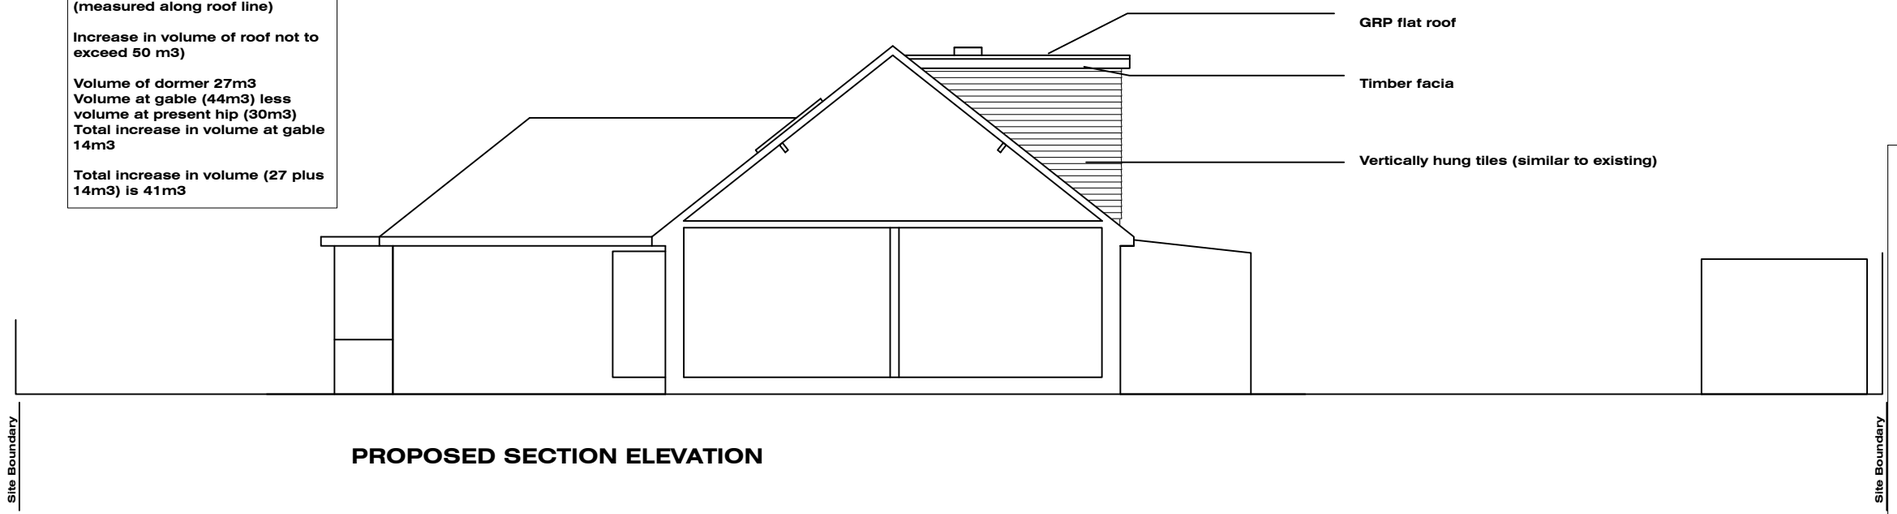

PROPOSED SECTION ELEVATION

0m 2m

Revisions:

Client:
Mr & Mrs Crawford

Project:
1 Castleton Road, Ruislip HA4 9QQ

Drawing:
Elevations

Scale:
1:100@A3

Date:
December 2014

Drawn By:
PR

Checked By
PR

Drawing No:
104-307

Revision
-

London Residential Architects

A: 275 Swakeleys Road, Ickenham UB10 8DR
T: 07759 058084
E: philiprhyder@yahoo.co.uk