
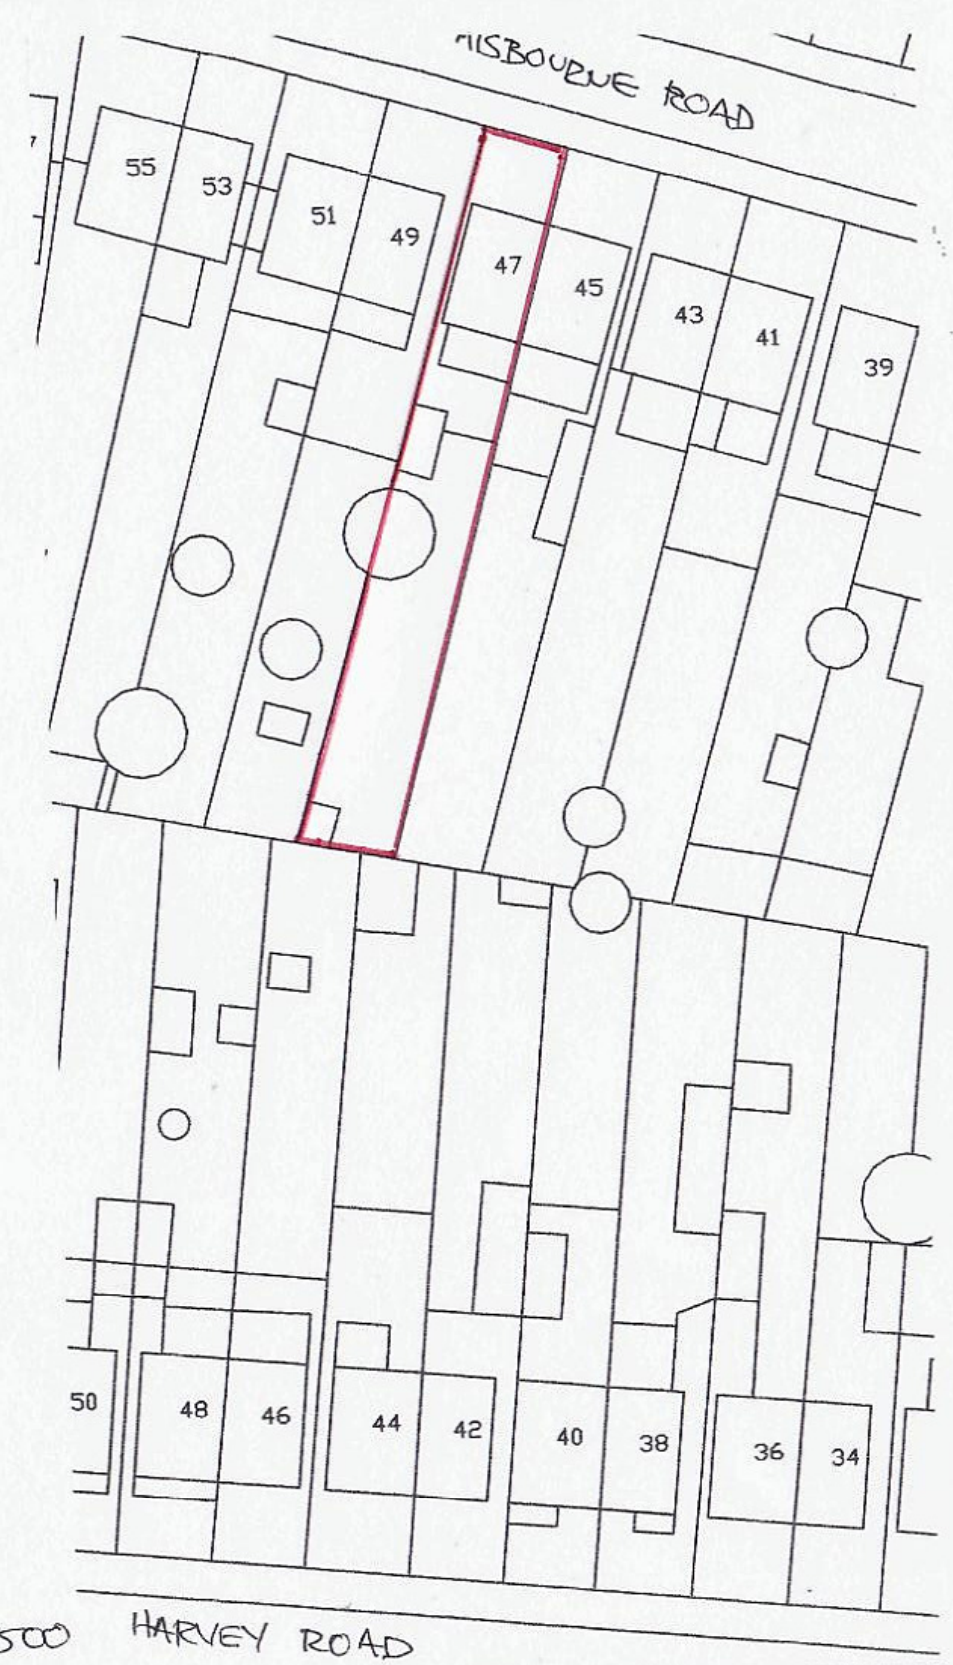


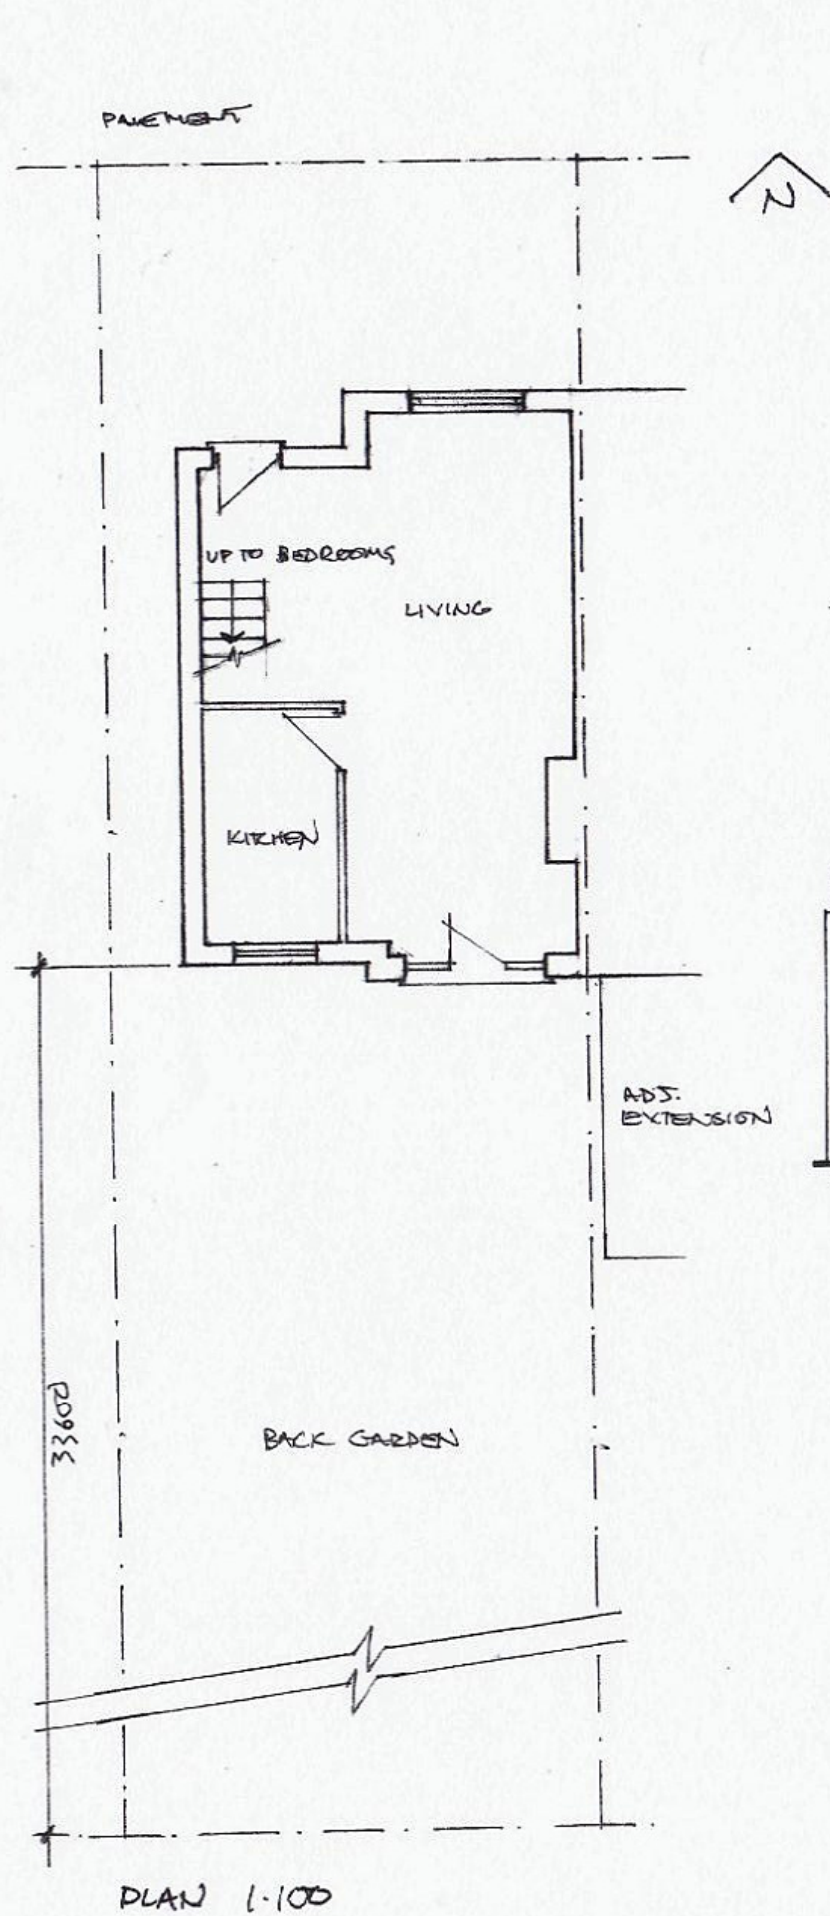

47 MISBOURNE ROAD UB10 0HW
 PROPOSED EXTENSION
 1:50 & 1:100 @ A3 S&DT '15
 DWG. 001 EXISTING