
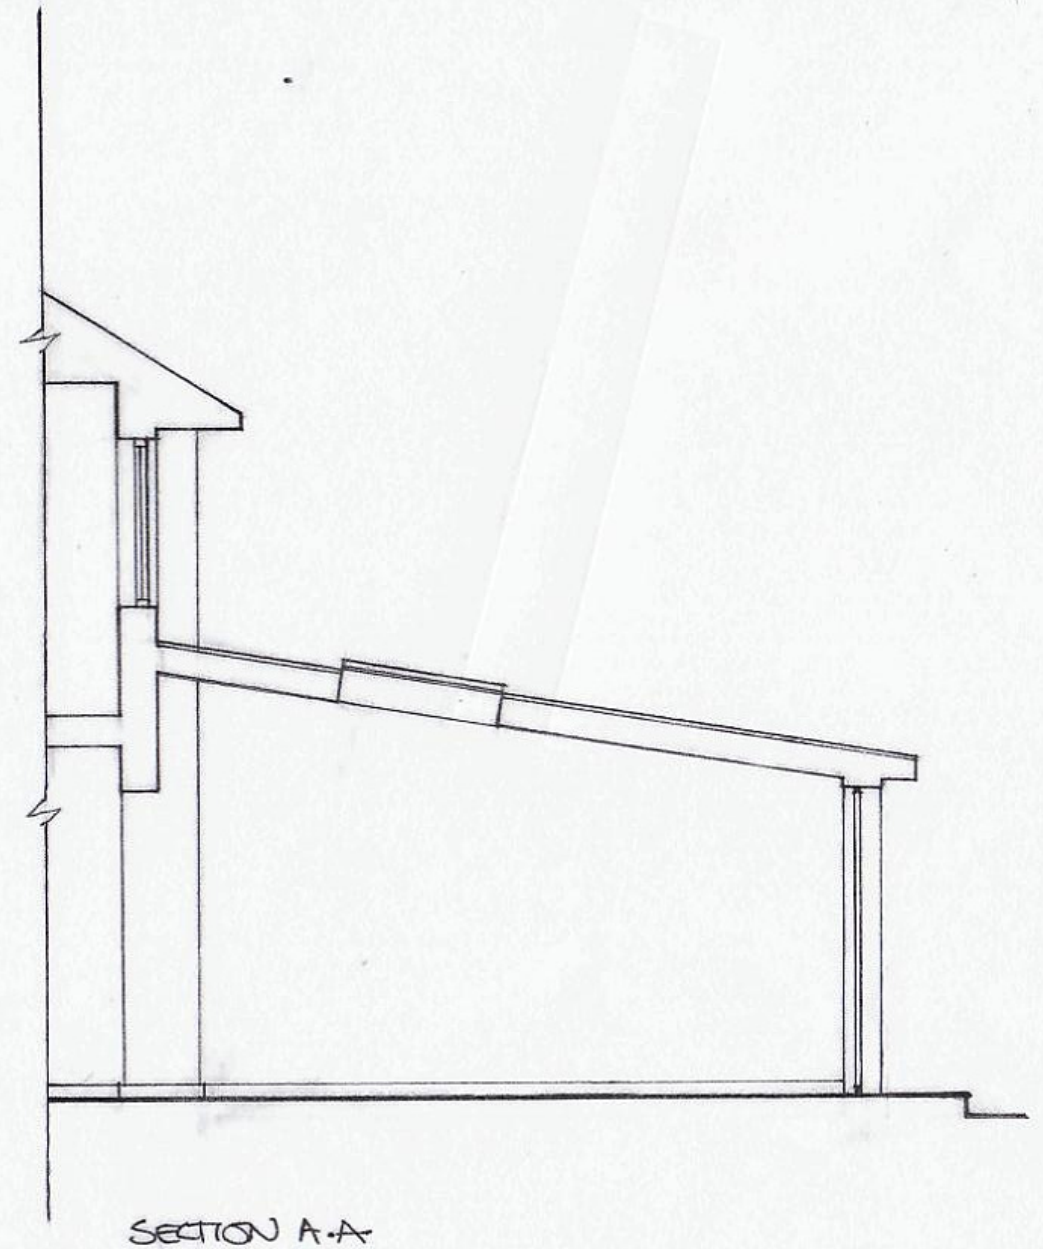
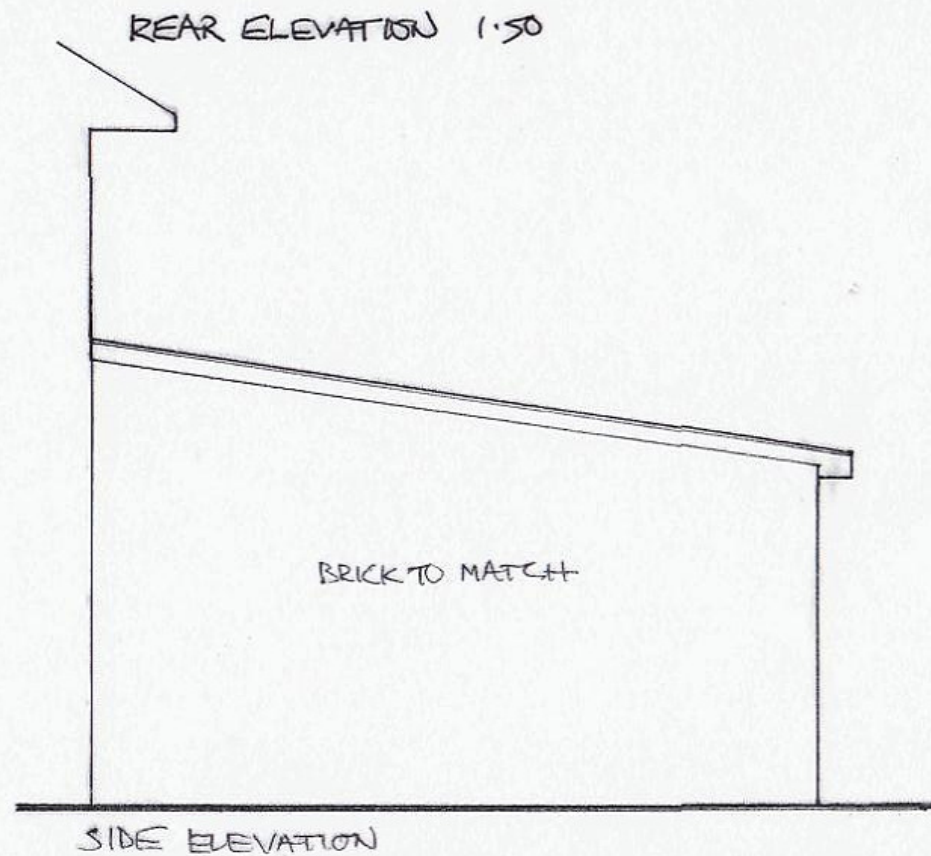
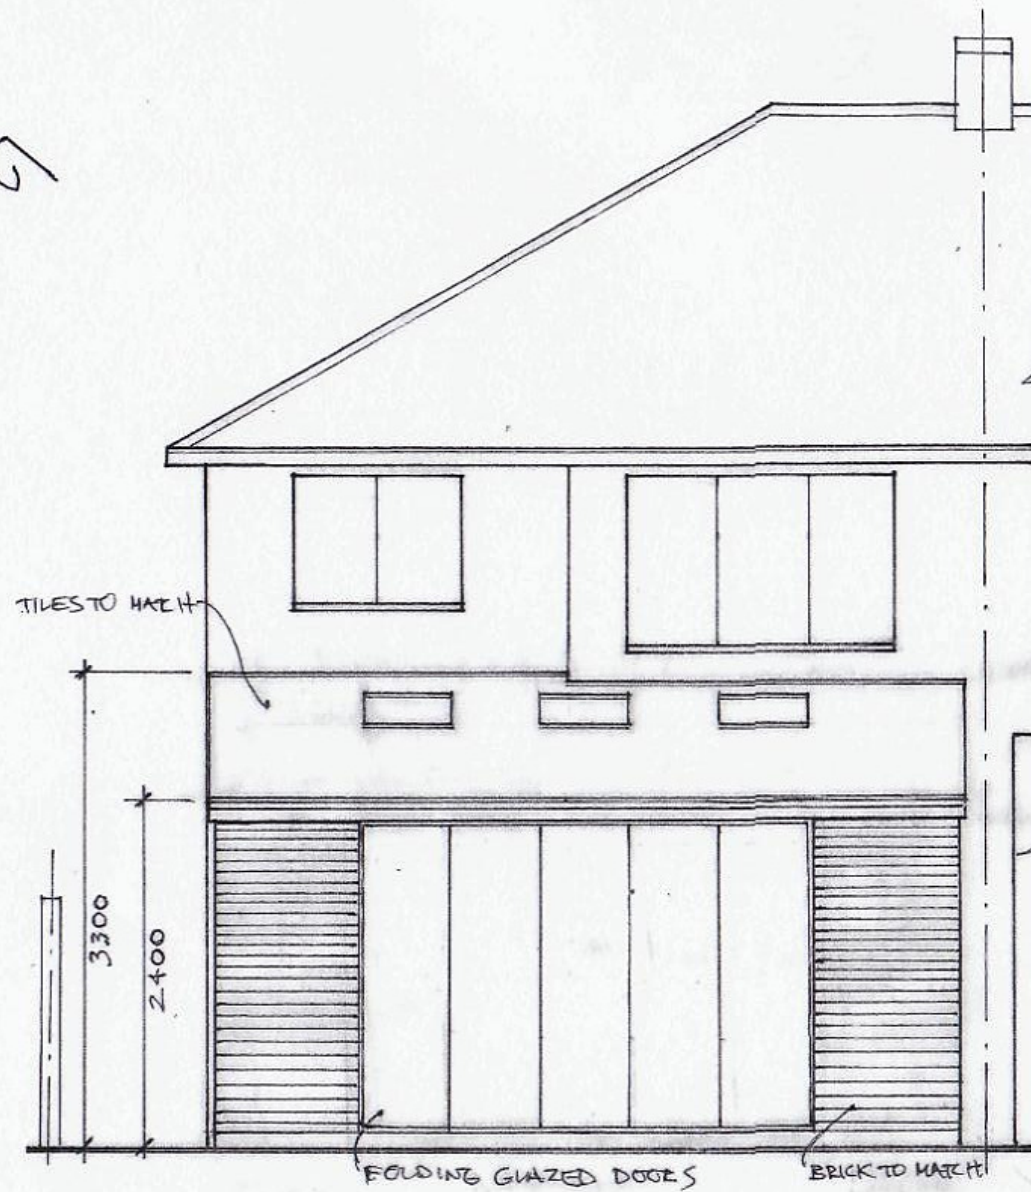


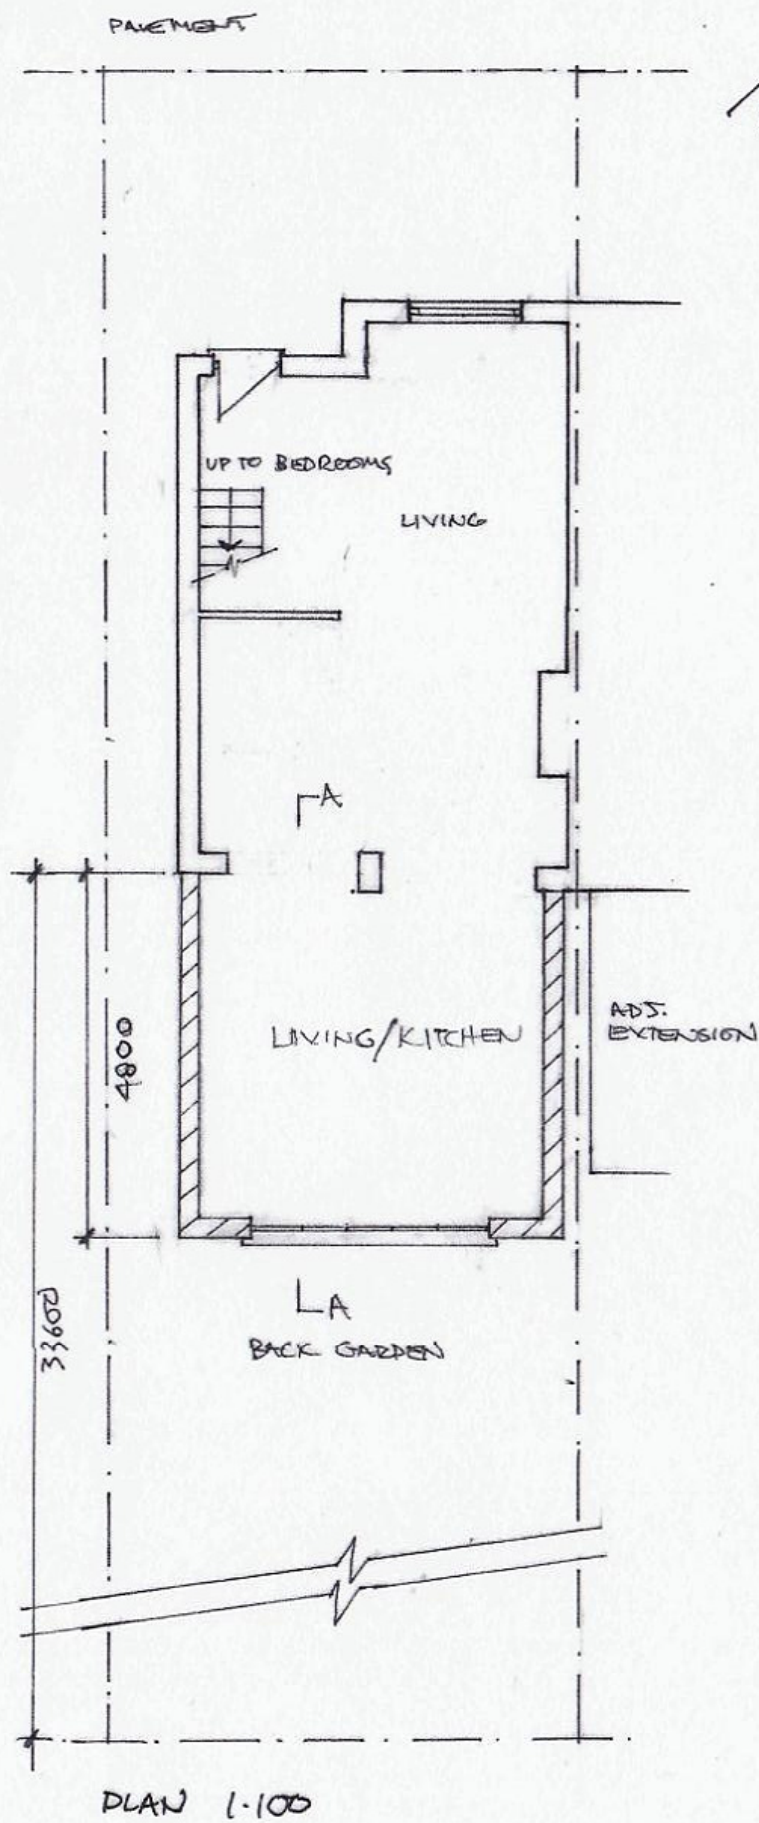

0 1 2 3M

47 MISBOURNE ROAD UB10 0HW
 PROPOSED EXTENSION
 1:50 & 1:100 @ A3 SEPT '15
 DWG. 002 PROPOSED

MR

07840 370493