


SIDE ELEVATION as PROPOSED

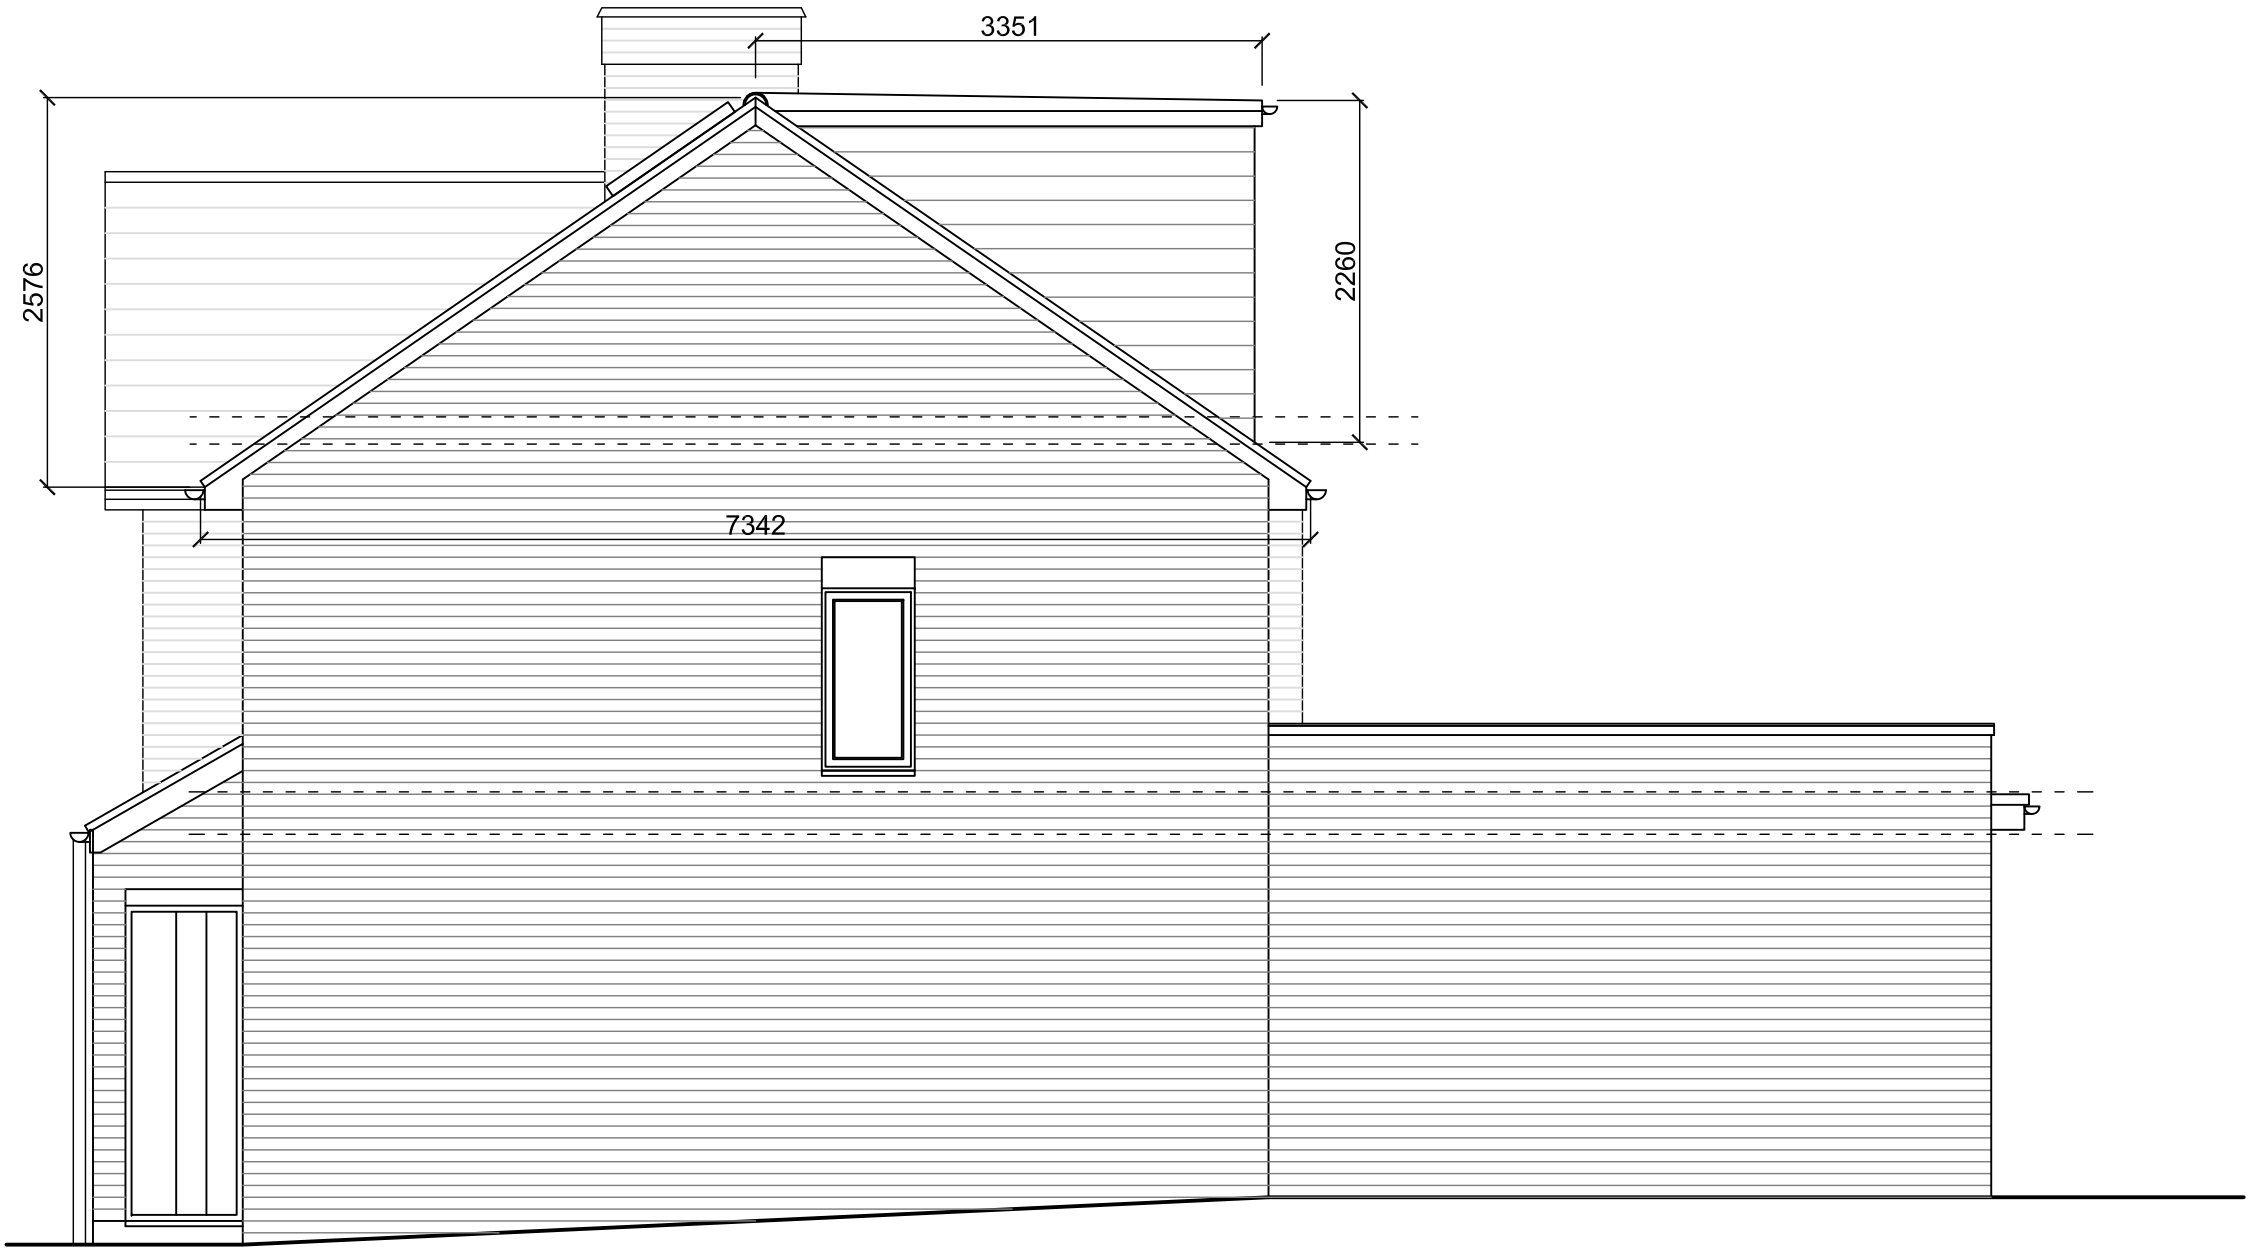

Volume calculations:
 $(7.34 \times 2.58) \times 0.5 \times 3.37 \times 0.5 + (3.35 \times 2.26) \times 0.5 \times 4.94 = 15.95 + 18.70 = 34.65 \text{ m}^3$

Dariusz Szul 162A High Road London NW10 2PB e-mail: dariuszul73@gmail.com				
Proposals	Client		Address	
Loft Conversion			47 Misbourne Road, UB10 0HW	
Title	Dwg no.	Rev.	Scale	Date
Volume Calculations - Sheet 2	0544-12		1:50@A3	Dec 2021