

Notes:



The drawing is the copyright of Arktec Ltd and has been sent to you in confidence. It must not be reproduced or disclosed to third parties without our prior permission.

Do not scale from this drawing except for plotting purposes.

All dimensions are in millimetres unless noted otherwise.

Any surveyed information incorporated on this drawing cannot be guaranteed as accurate unless confirmed by a third dimension.

The drawing is to be used in conjunction with all the relevant consultants' supplies and manufacturer's drawings and information.

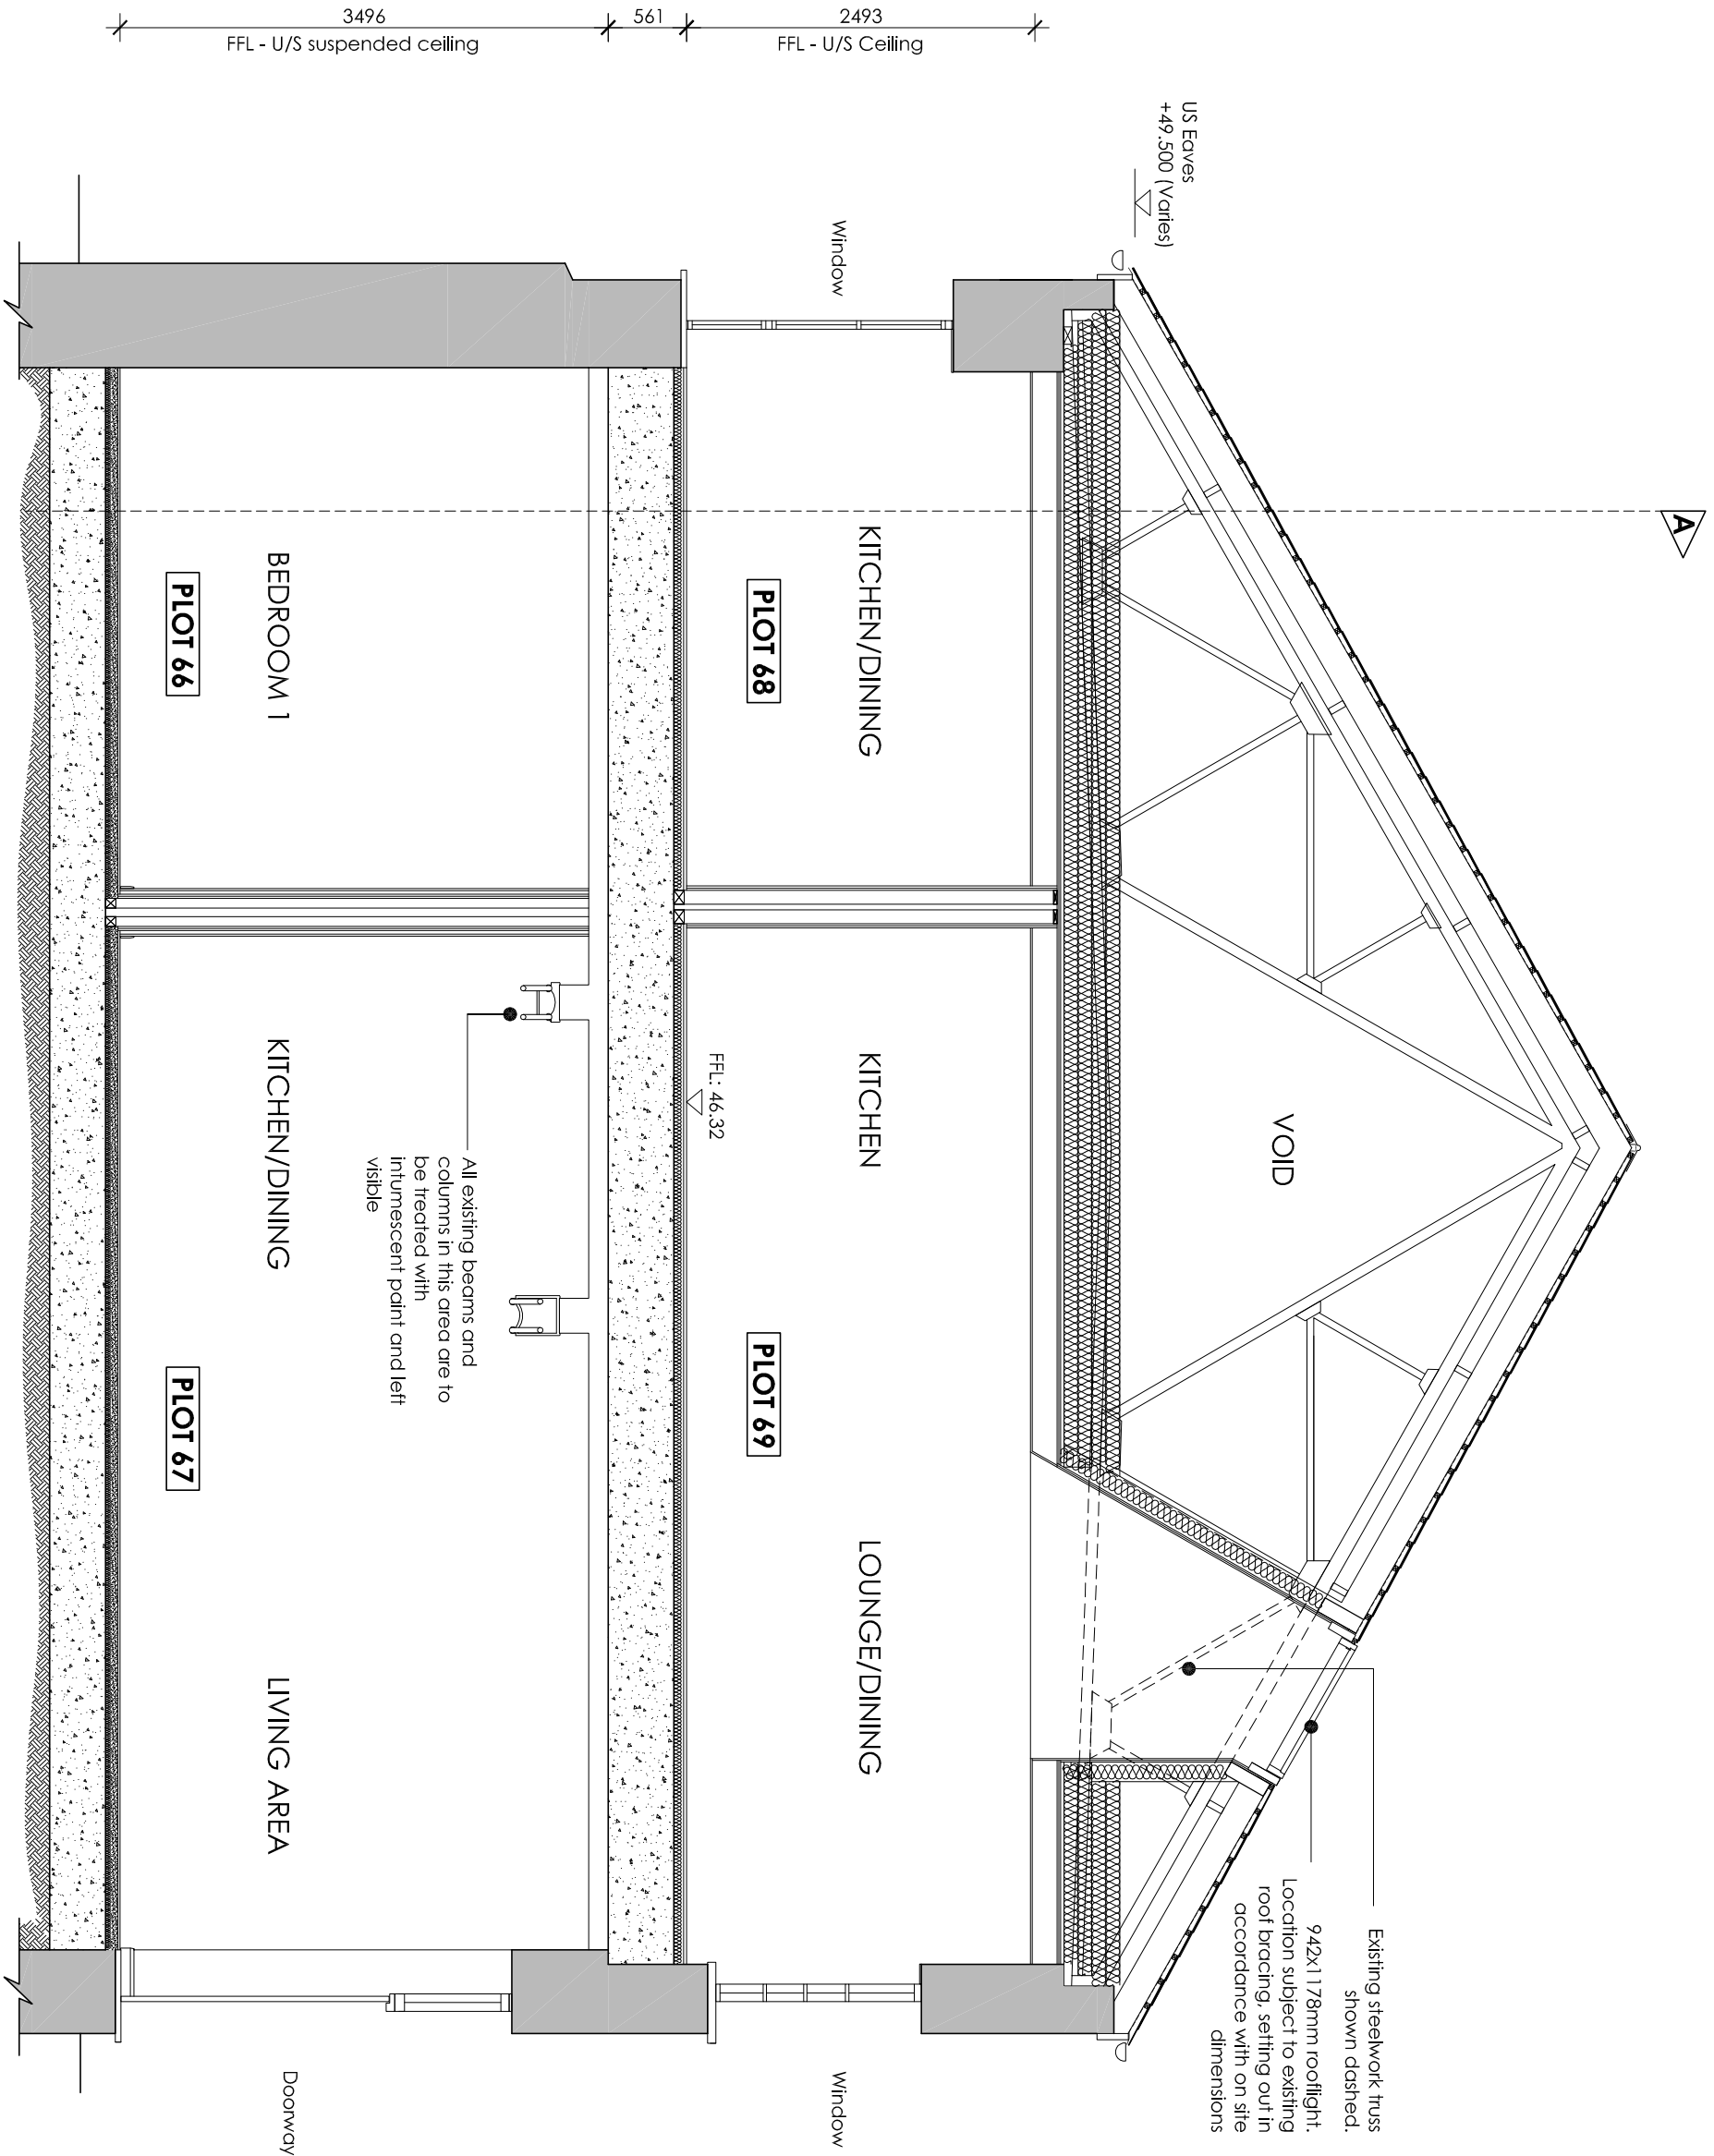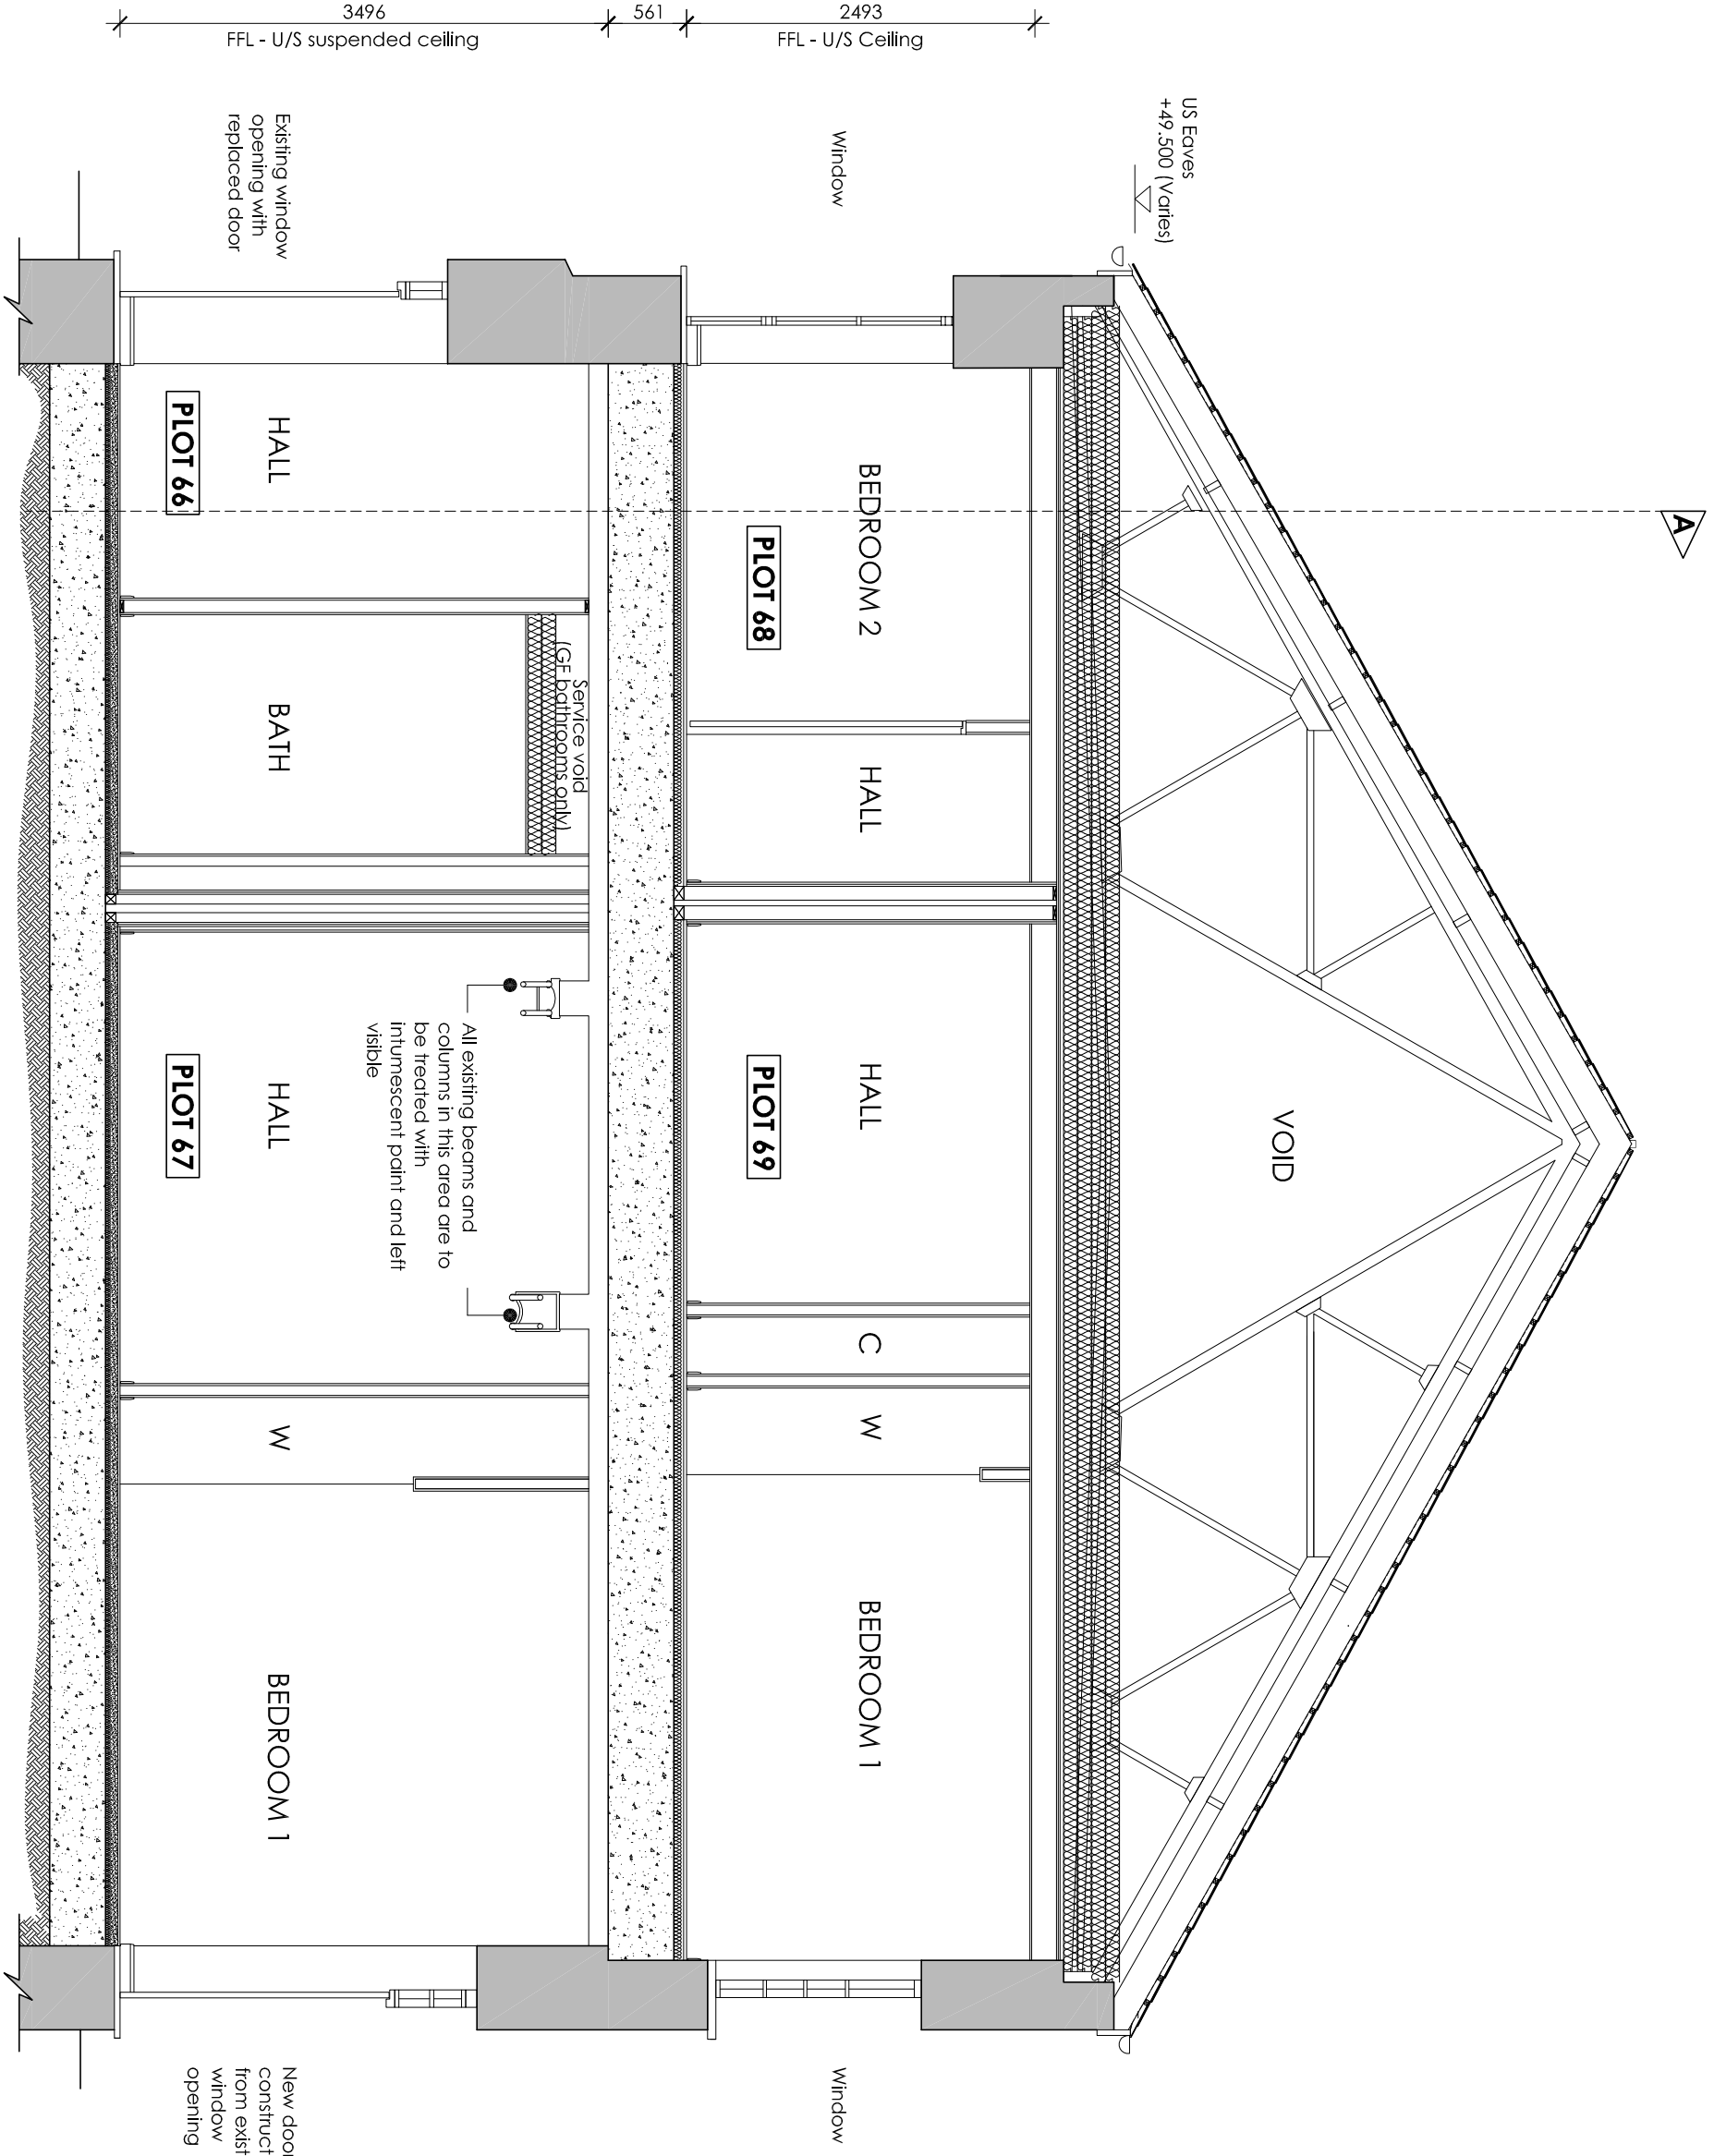

Rev	Date	Details
C	10/05/16	Layouts updated in line with Oakford Homes Comments
B	26/04/16	Layouts updated in line with Oakford Homes Comments
A	15/04/16	Layouts updated in line with Oakford Homes Comments



PRELIMINARY

ark tec	Client: OAKFORD HOMES
Architectural Consultancy	Project: ROYAL QUAY, COPPERMILL LANE HAREFIELD
1000s Farm Barn Eastbury Road, Easingwold Fleet Road, Hardley Winney Hampshire, RG27 9AS	Drawing: THE WATER MILL SECTIONS SHEET 2
T: 01252 845535 F: 01252 845515 E: info@arktec.co.uk W: www.arktec.co.uk	Scale: 1:50 @ A1 Date: 22/02/16

Drawing Number: **OAK040_1331 C** Revision: