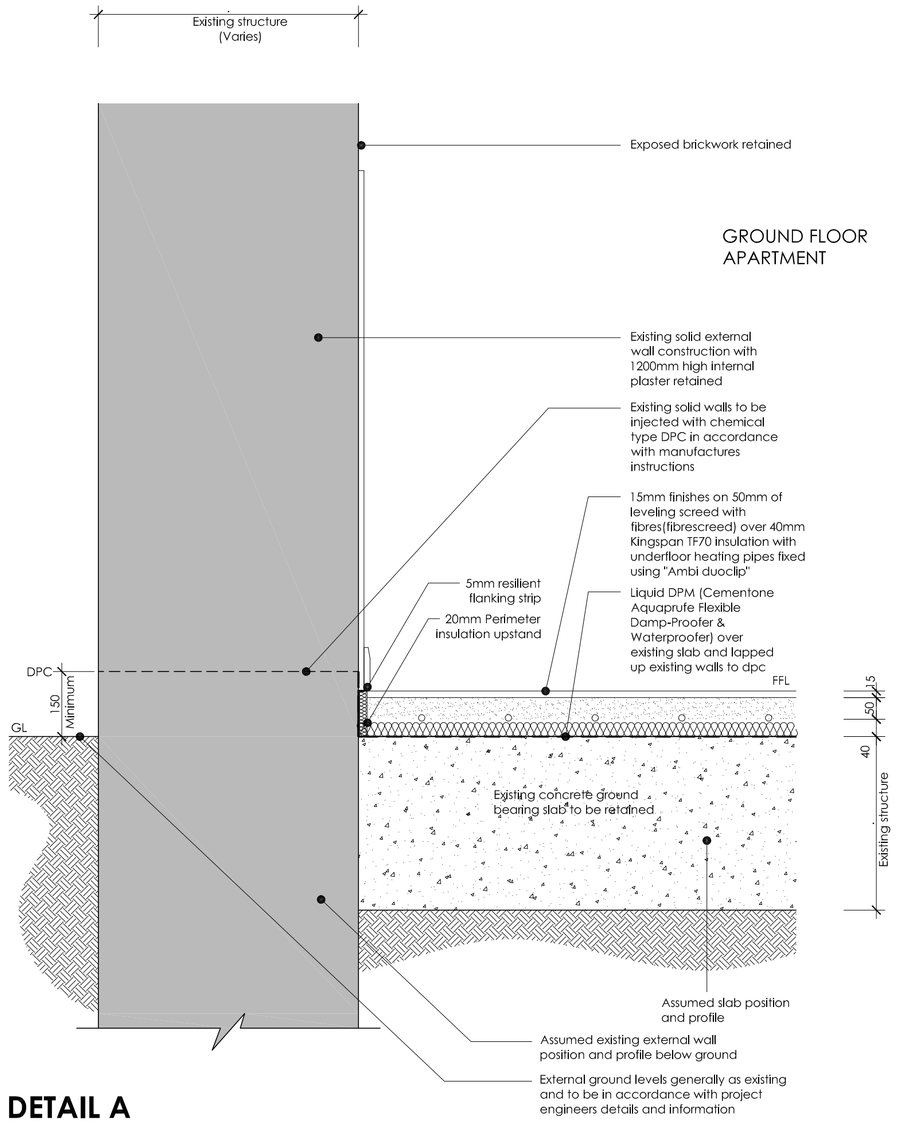

DETAIL A
EXTERNAL WALL / EXISTING CONCRETE GROUND FLOOR
PLOTS 64, 66 & 67

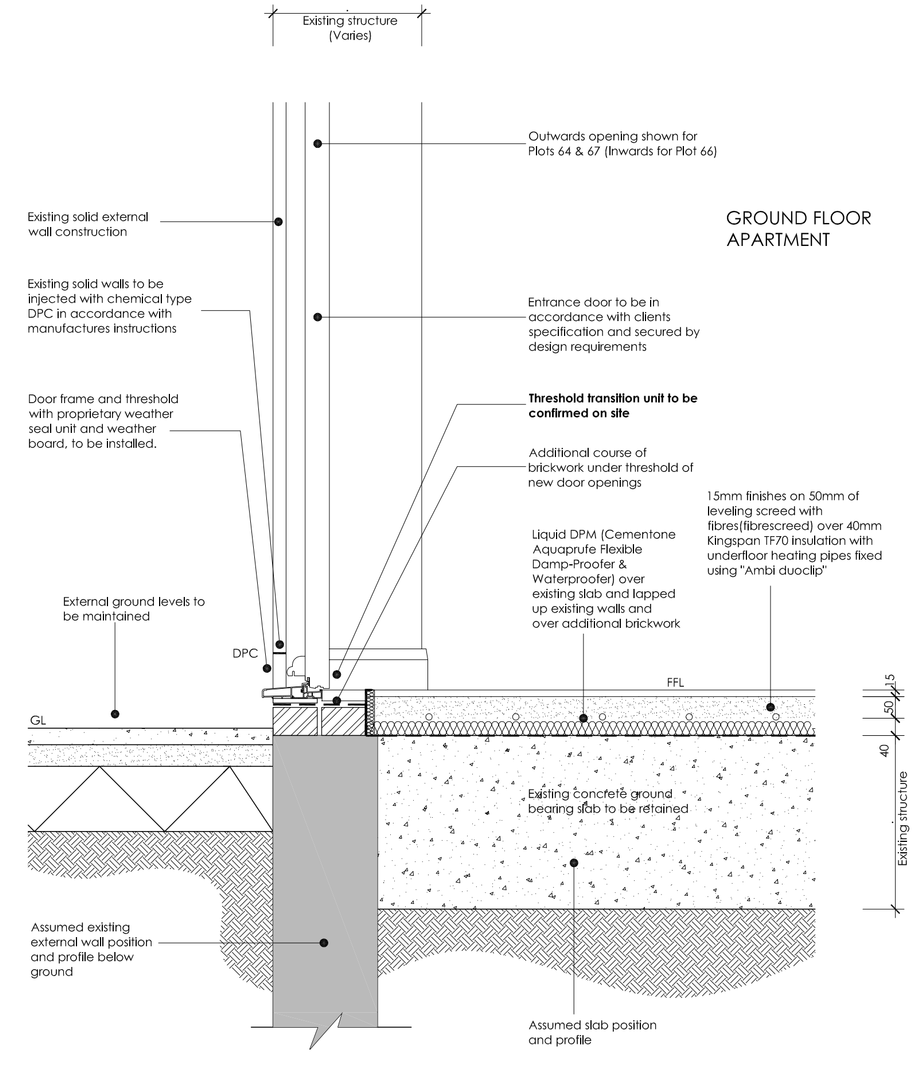

DETAIL B
EXTERNAL WALL / REPLACEMENT DOOR THRESHOLD
PLOTS 64, 66 & 67

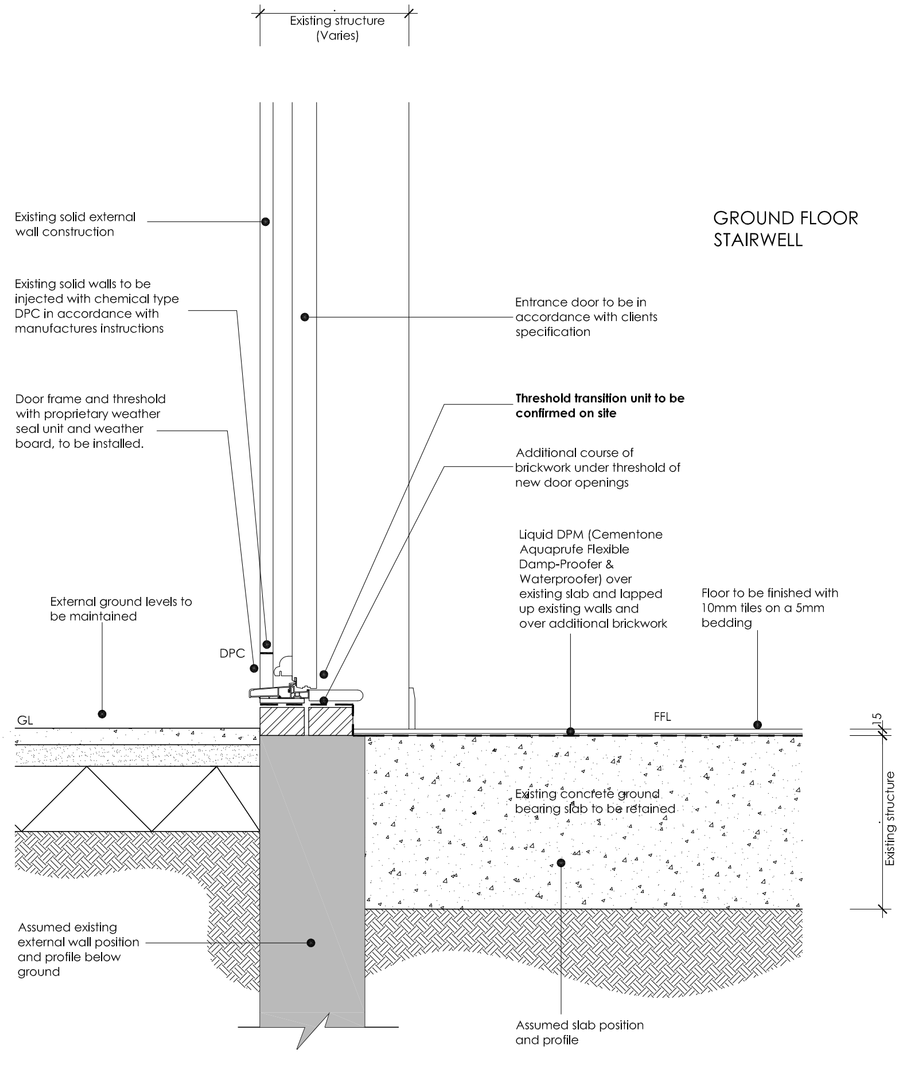

DETAIL C
EXTERNAL WALL / REPLACEMENT DOOR THRESHOLD
PLOTS 65, and 67 - 70

Notes:

This drawing is the copyright of Arktec Ltd and has been sent to you in confidence. It must not be reproduced or disclosed to third parties without our prior permission.

Do not scale from this drawing except for planning purposes.

All dimensions are in millimetres unless noted otherwise.

Any surveyed information incorporated on this drawing cannot be guaranteed as accurate unless confirmed by a fixed dimension.

This drawing is to be read in conjuction with all the relevant consultants, suppliers and manufacturers drawings and information.

MATERIAL LEGEND

- Facing brickwork
- Internal metal loadbearing partition
- Internal timber loadbearing partition

NOTE: BLOCK STRENGTHS TO BE IN STRICT ACCORDANCE WITH ENGINEERS ADVICE & TIMBER FRAME TO BE IN STRICT ACCORDANCE WITH MANUFACTURERS DESIGN

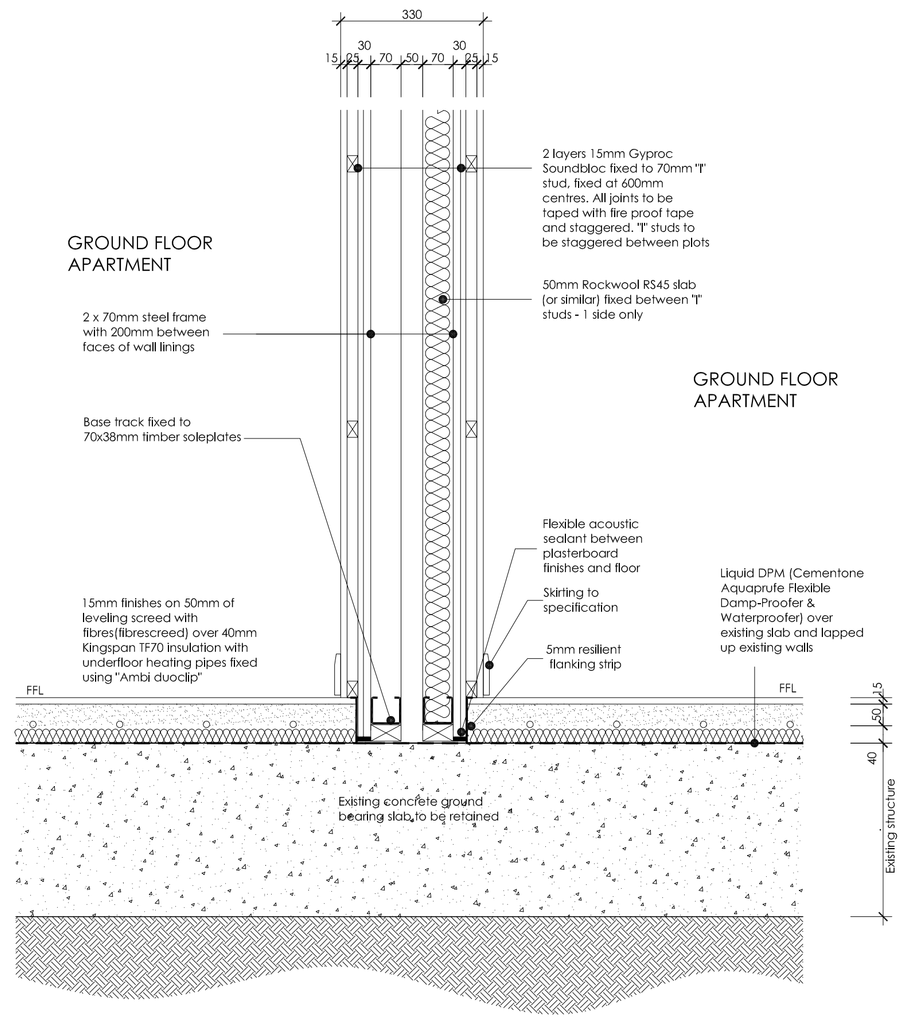

DETAIL D
EXISTING CONCRETE GROUND FLOOR /COMPARTMENT WALL
PLOTS 66-67

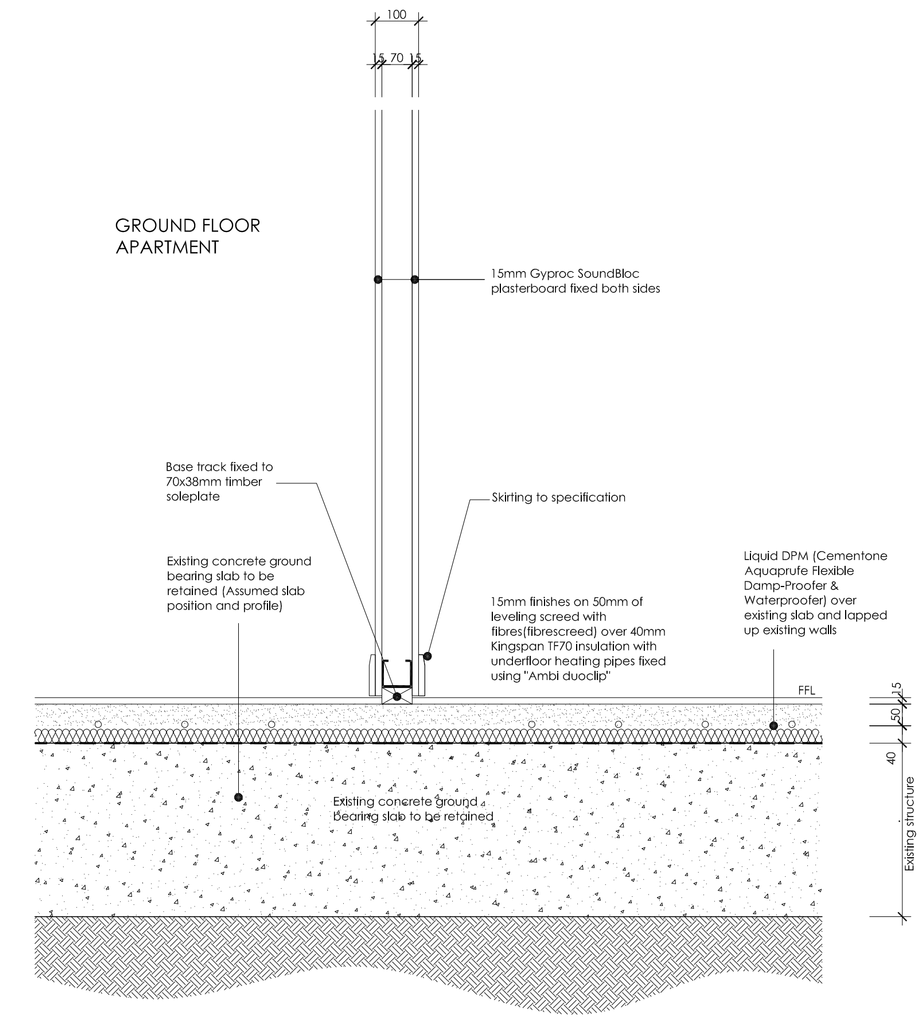

DETAIL E
EXISTING CONCRETE GF / INTERNAL NON-LOADBEARING
METAL STUDWORK WALLS. PLOTS 64, 66 & 67

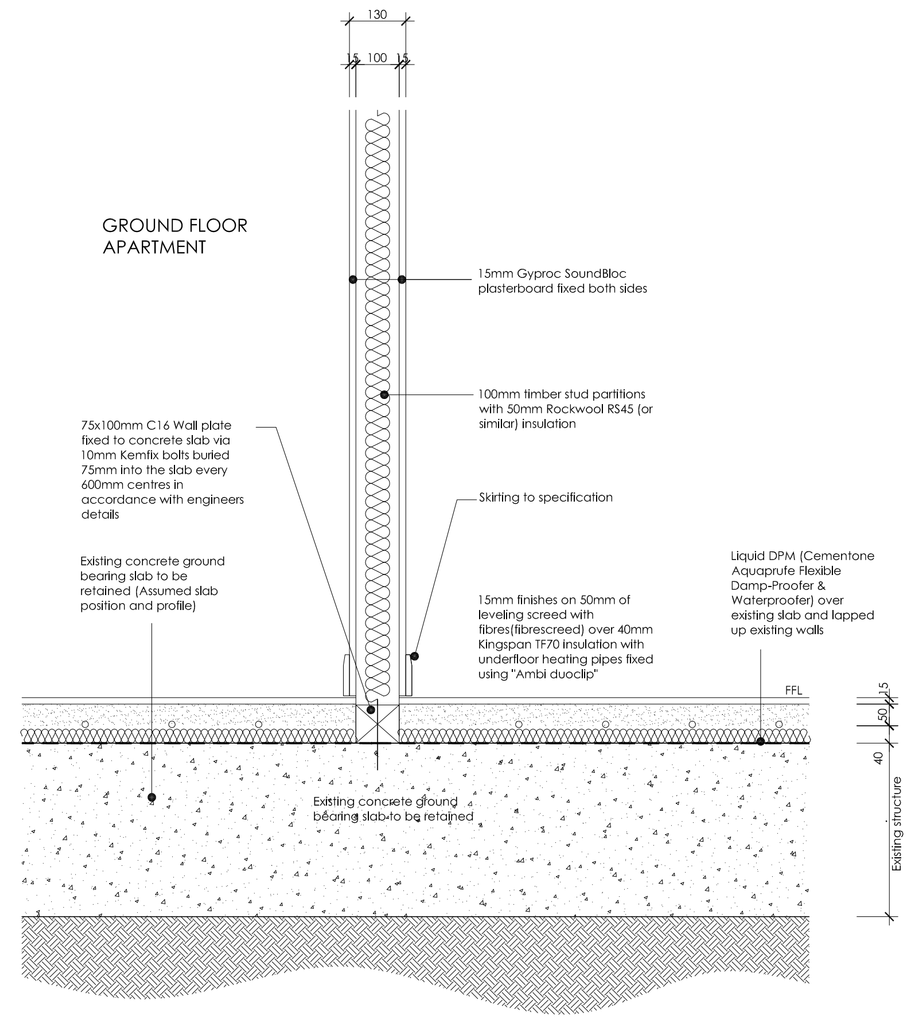

DETAIL F
EXISTING CONCRETE GF / INTERNAL LOADBEARING TIMBER
STUDWORK WALLS. PLOTS 64, 66 & 67

Rev	Date	Details
B	10/05/16	Updated to suit clients comments
A	13/04/16	Updated to suit clients comments

PRELIMINARY

ark|tec
Architectural Consultancy

Lodge Farm Barn
Elvetham Park Estate
Fleet Road, Hartley Wintney
Hampshire, RG27 8AS

t: 01252 845335
f: 01252 845515
e: info@arktec.co.uk
w: www.arktec.co.uk

Client: OAKFORD HOMES

Project: ROYAL QUAY, COPPERMILL LANE HAREFIELD

Drawing: THE WATER MILL DETAILS SHEET 1

Scale: 1:10 @ A1

Date: 29/02/16

Drawing Number: OAK040_1350

Revision: **B**