




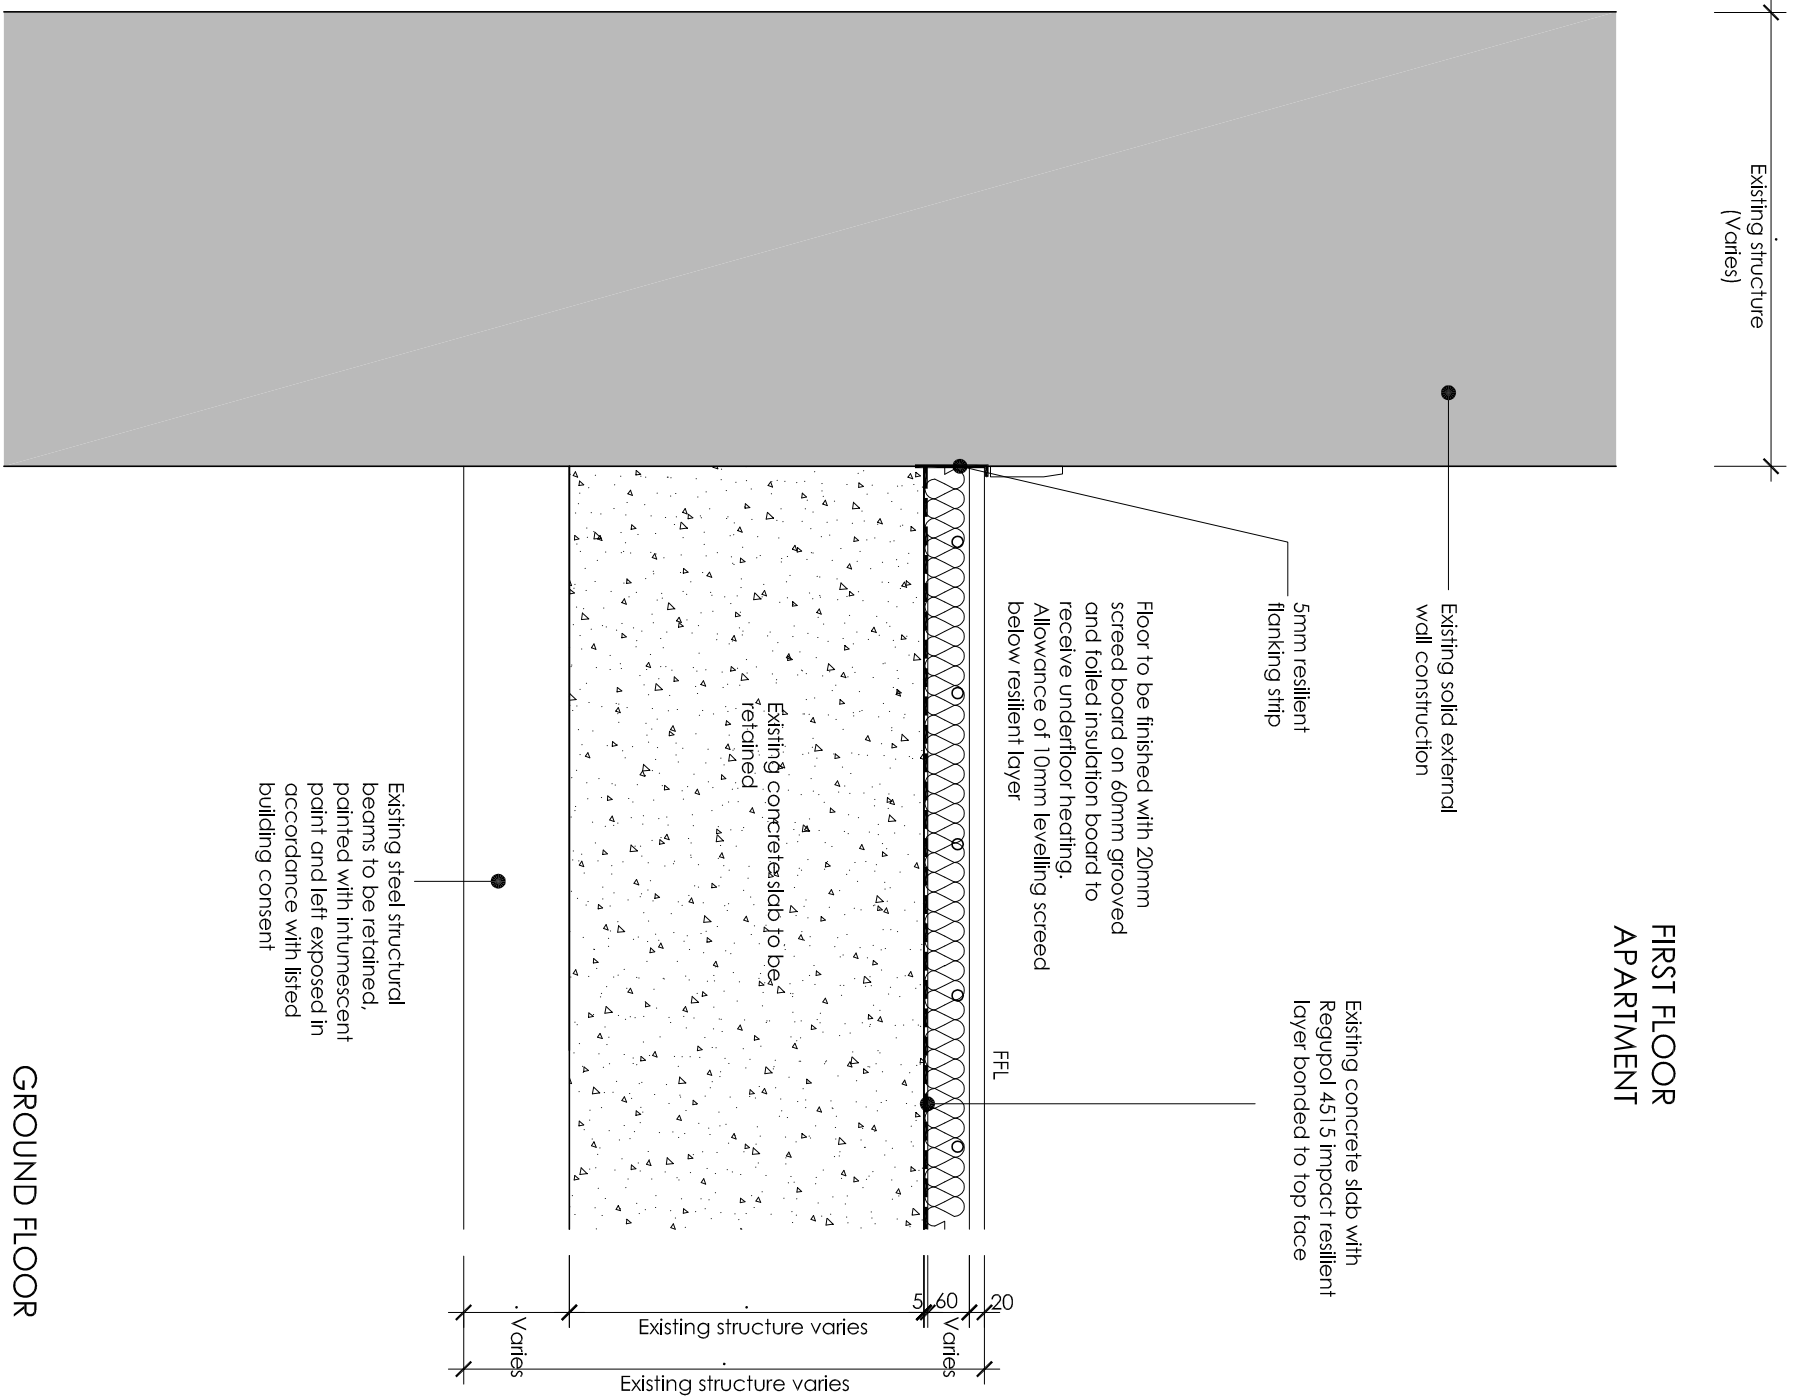


DETAIL G
EXTERNAL (FLANKING) WALL / EXISTING CONCRETE FLOOR
PLOTS 68-70

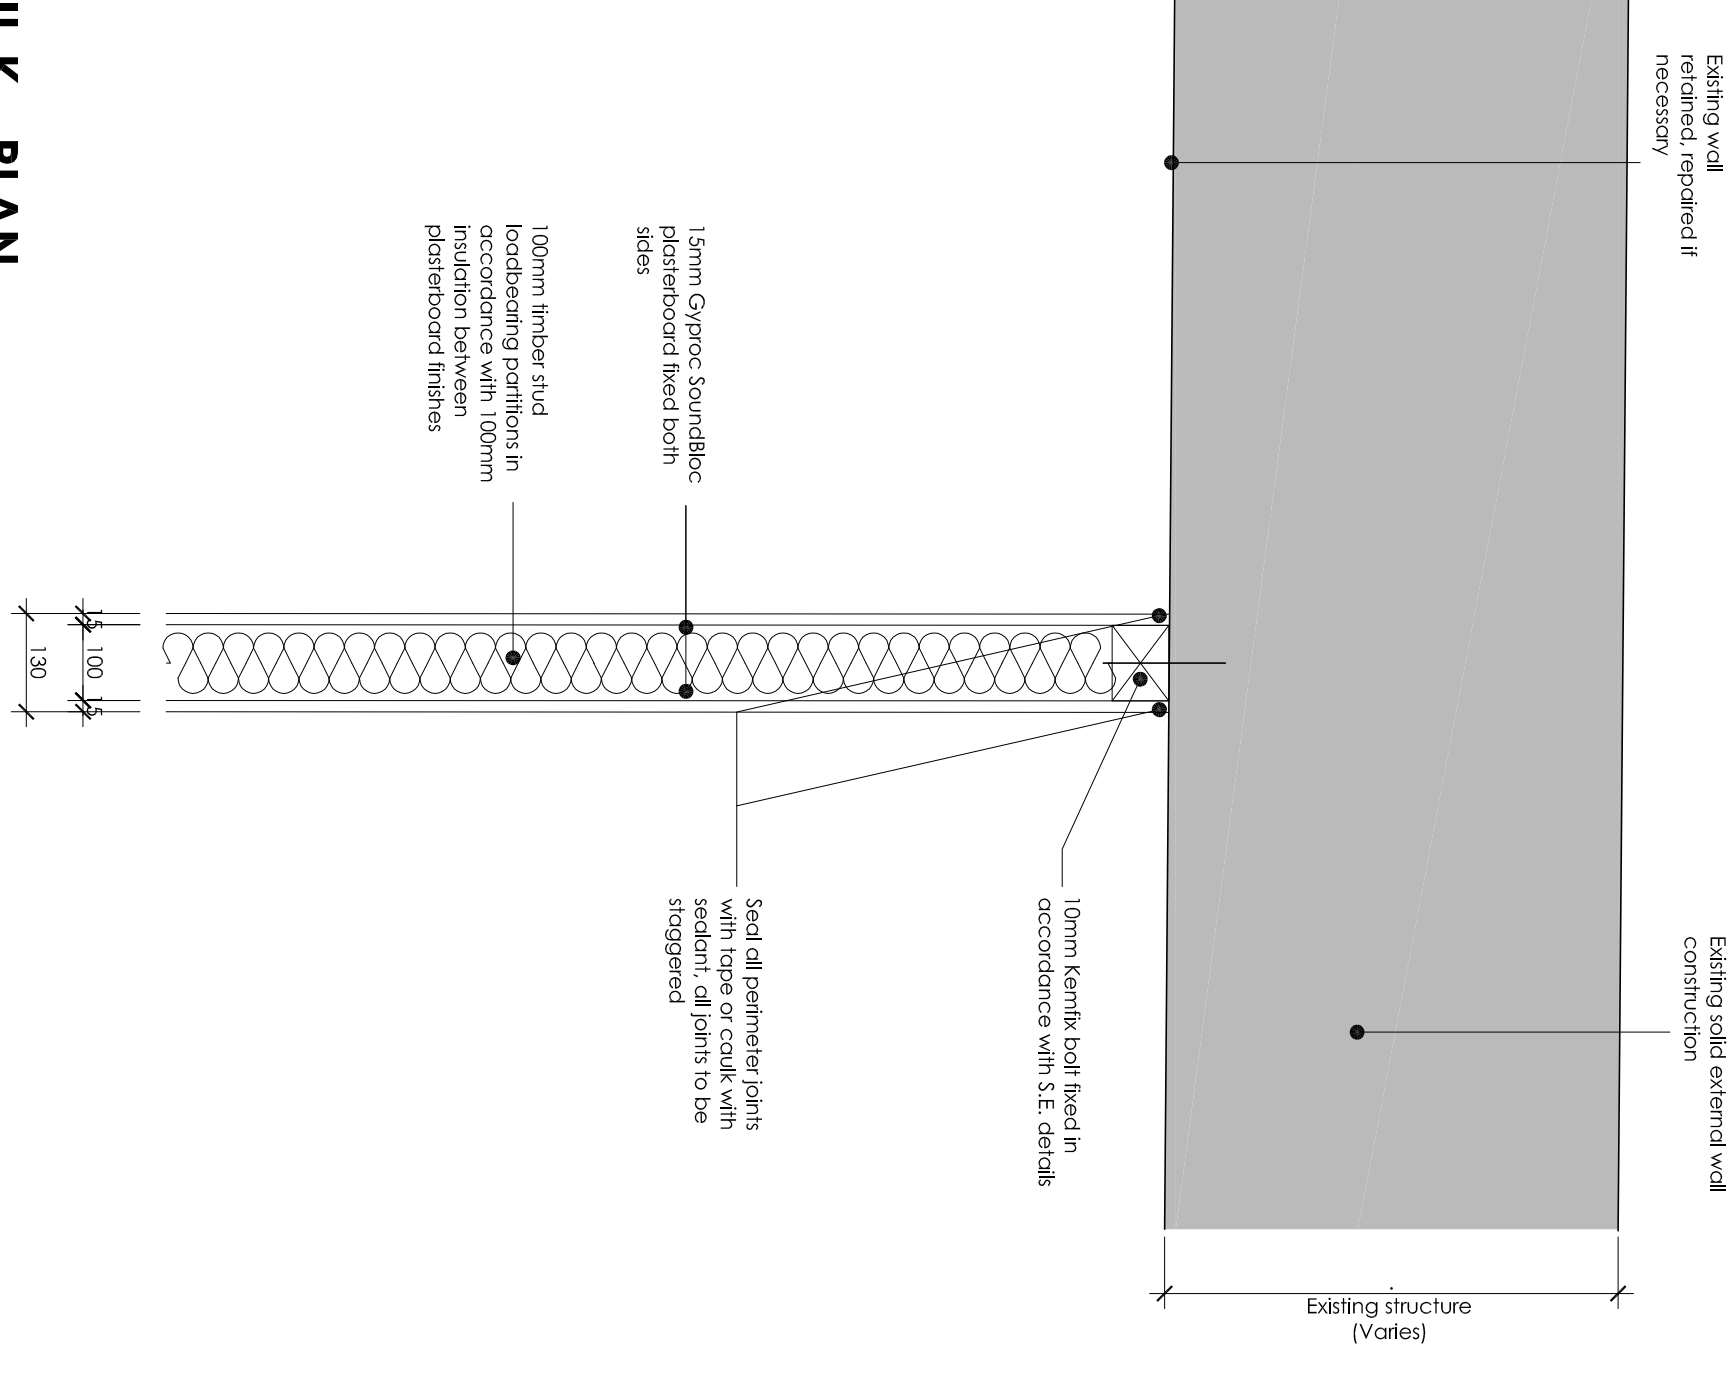


DETAIL K - PLAN
TYPICAL EXISTING WALL / INTERNAL TIMBER STUDWORK WALLS
PLOTS 64-70

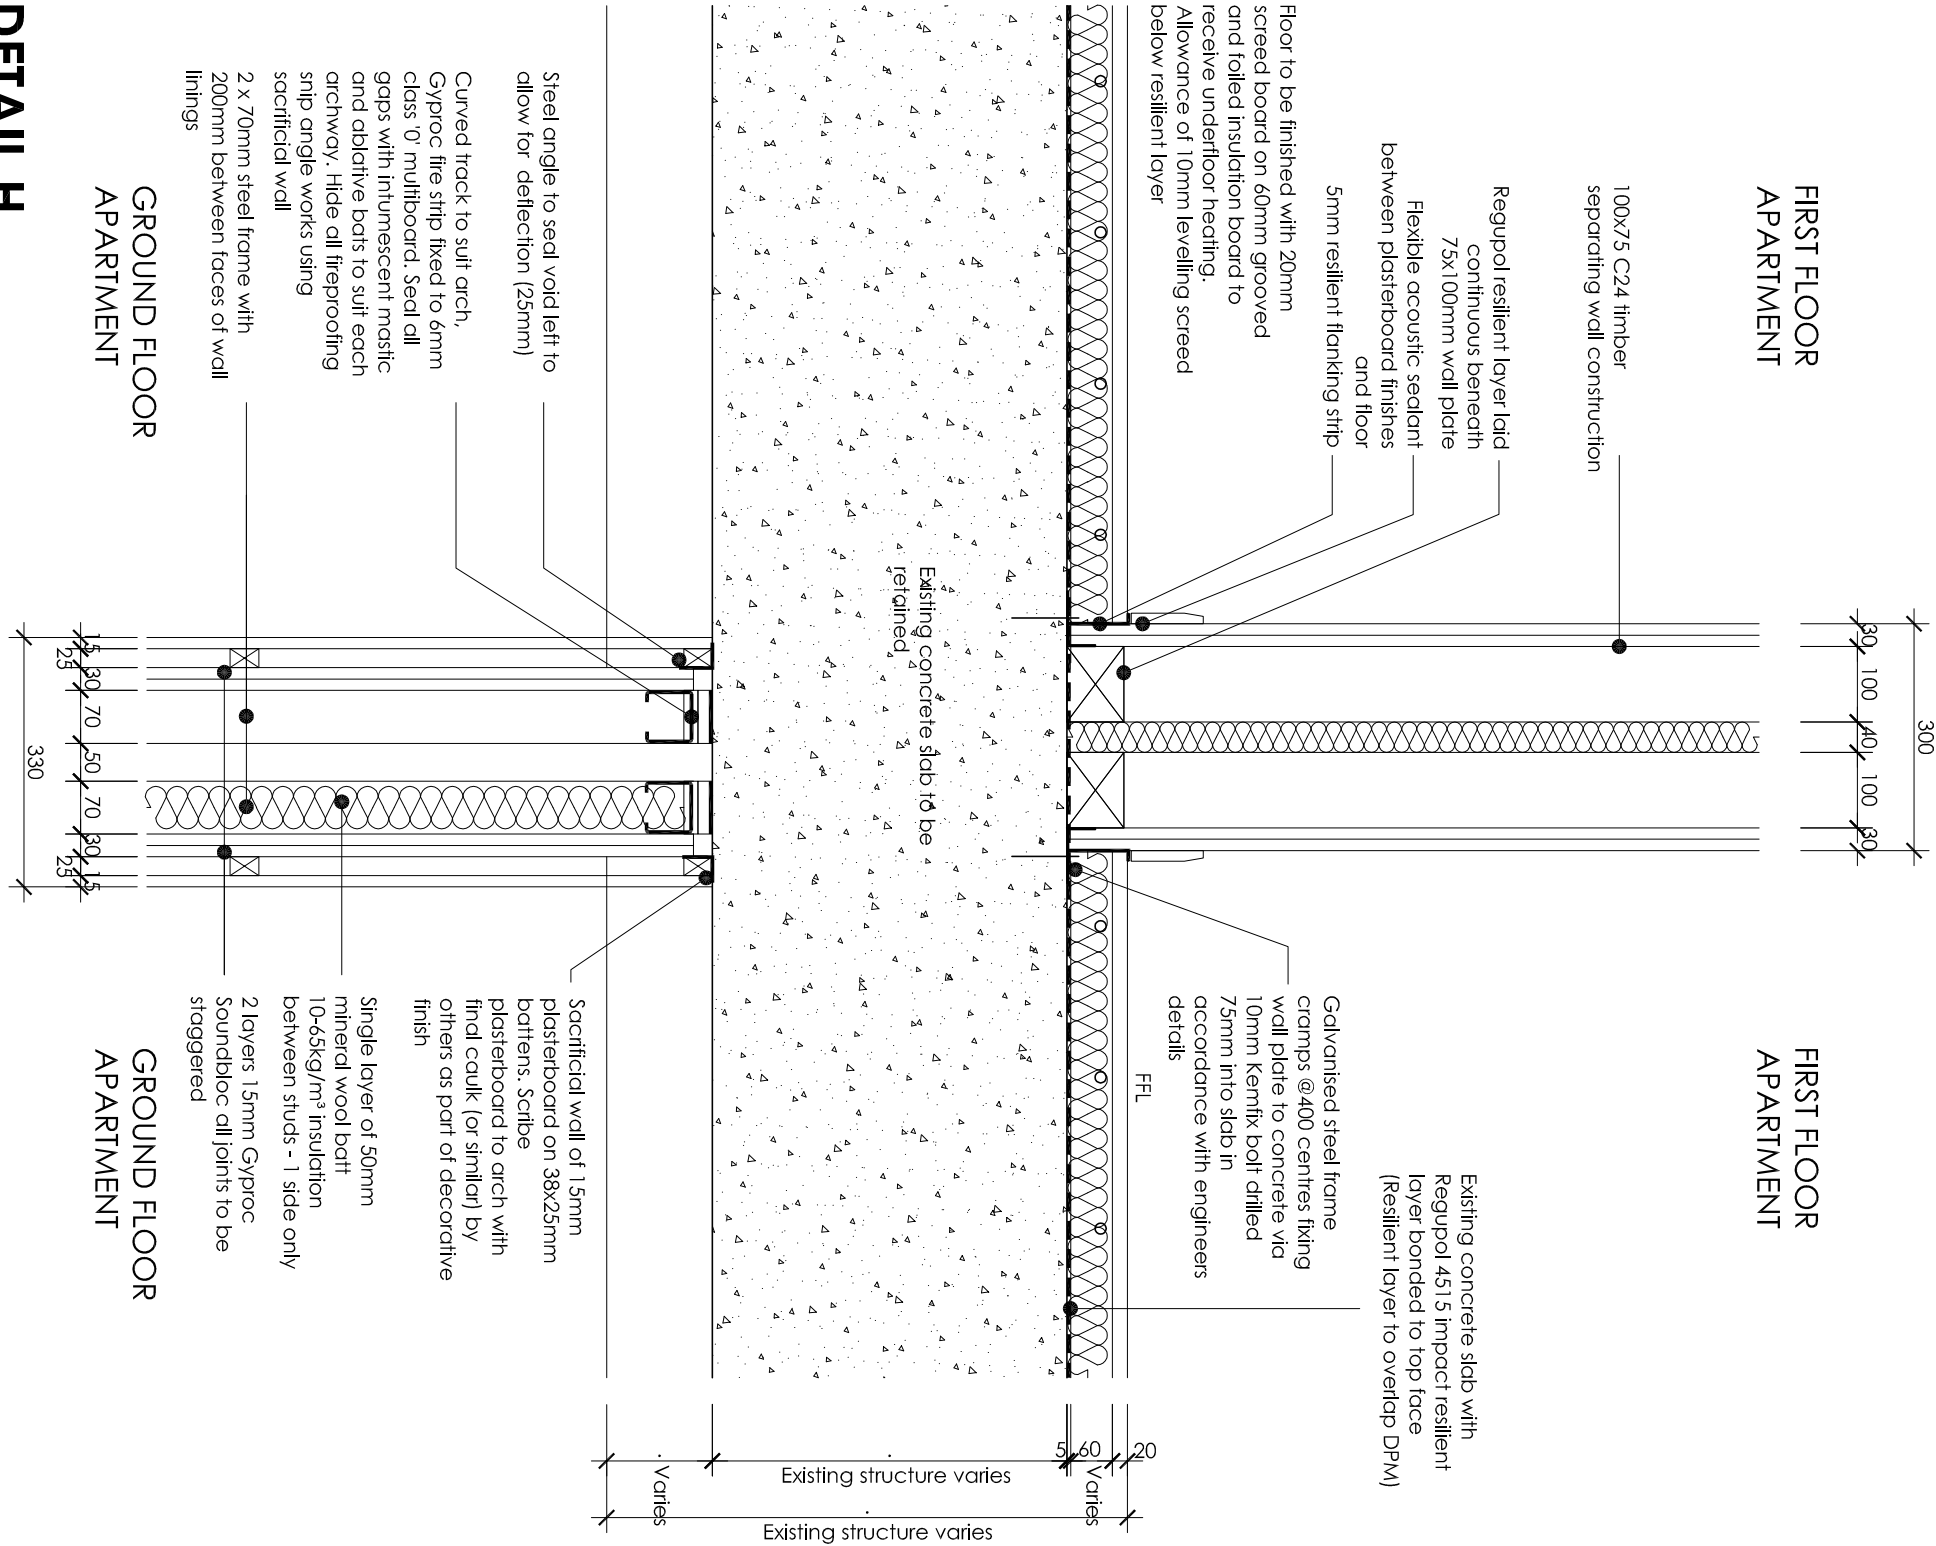


DETAIL H
EXISTING CONCRETE FLOOR / COMPARTMENT WALL
PLOTS 66-70

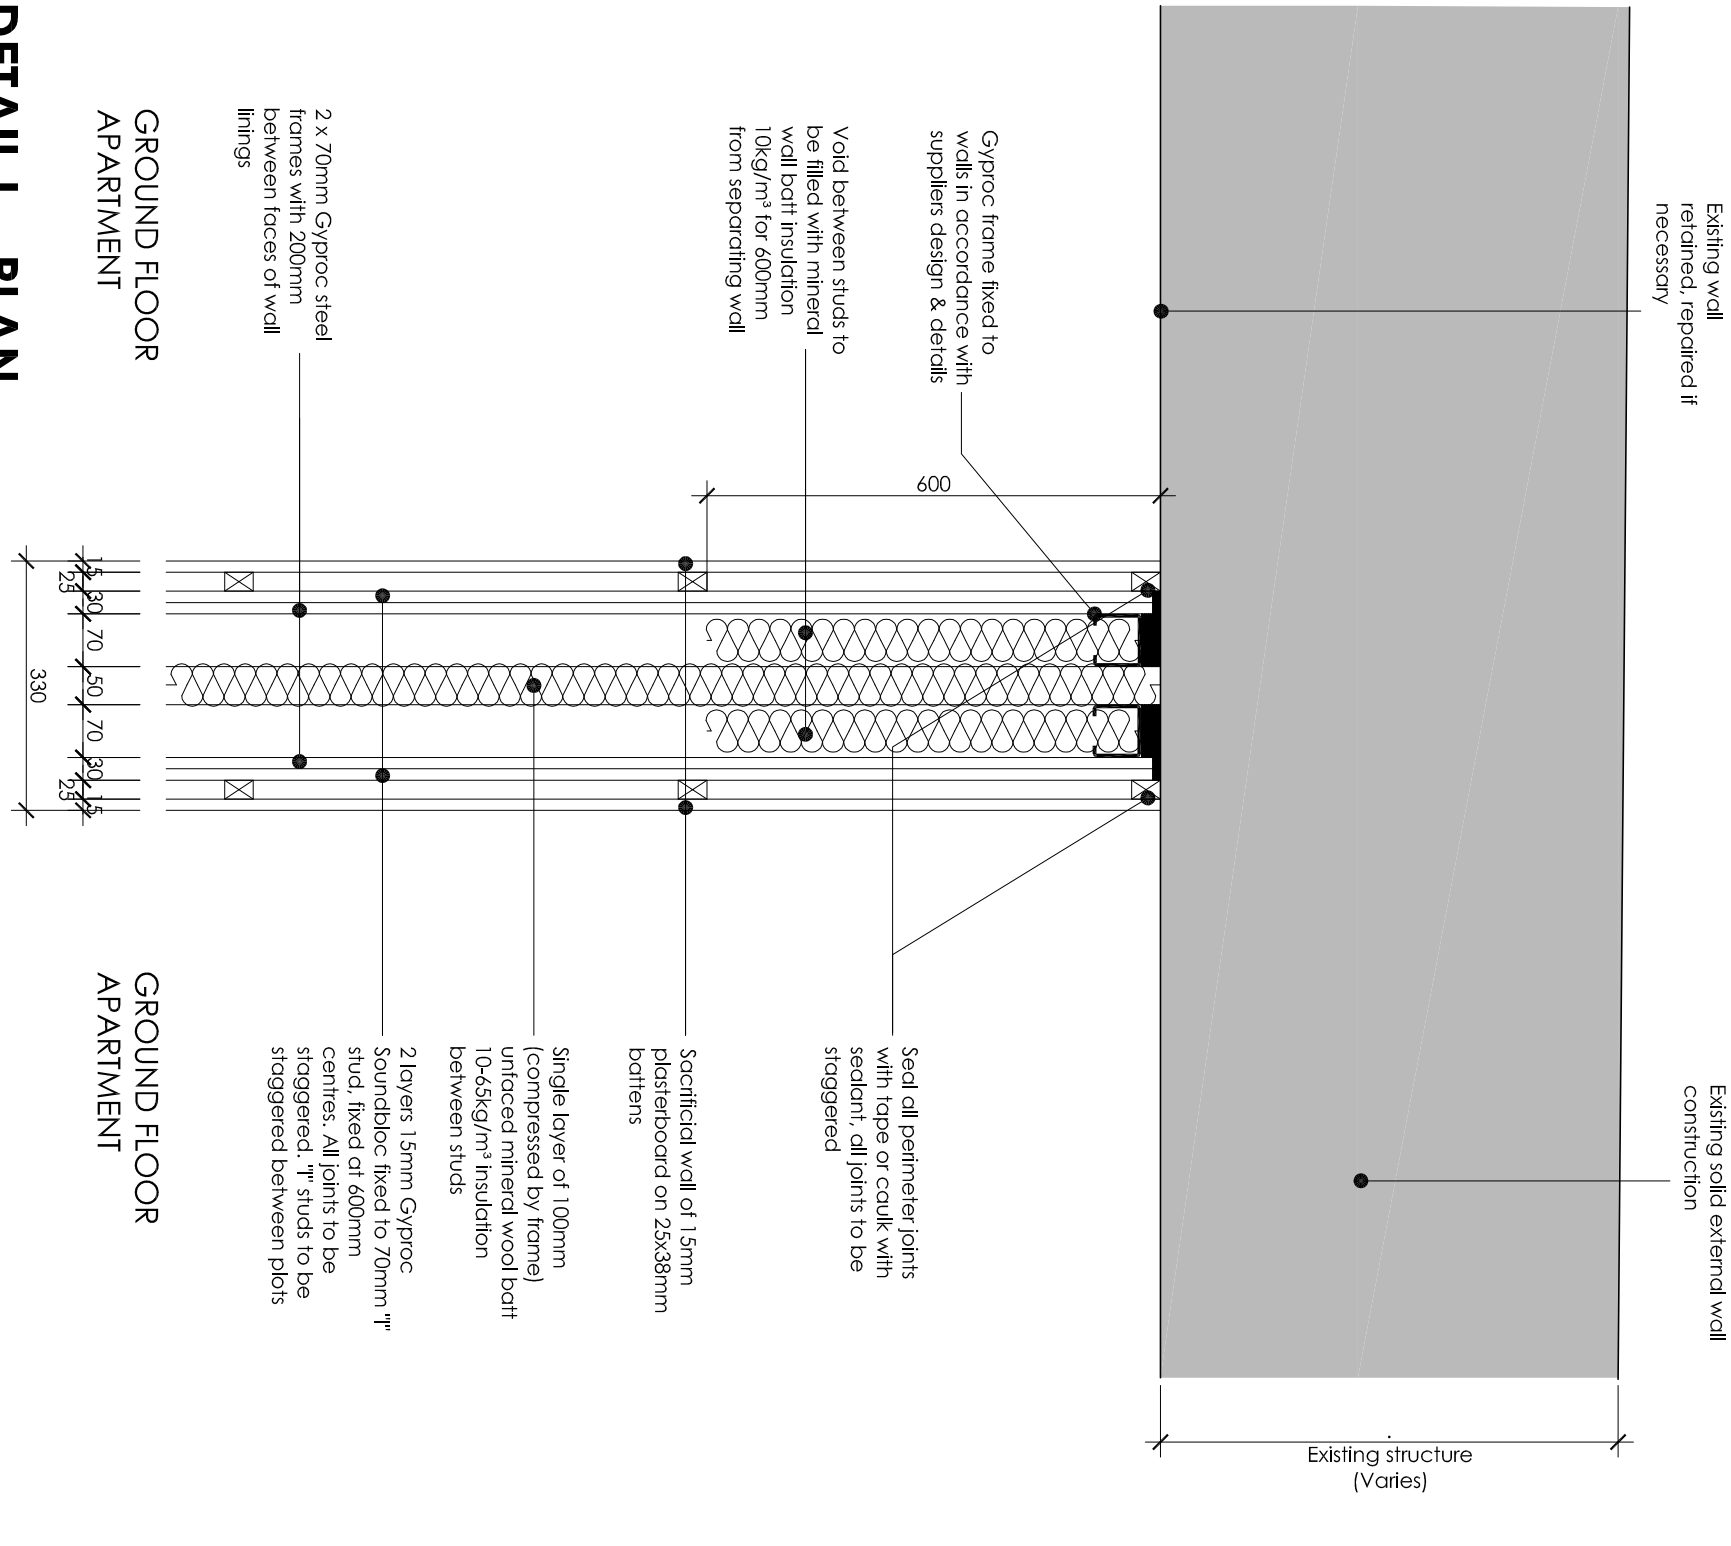

DETAIL L - PLAN
EXTERNAL (FLANKING) WALL / COMPARTMENT WALL (PLAN)
PLOTS 66-67 (GROUND FLOOR)

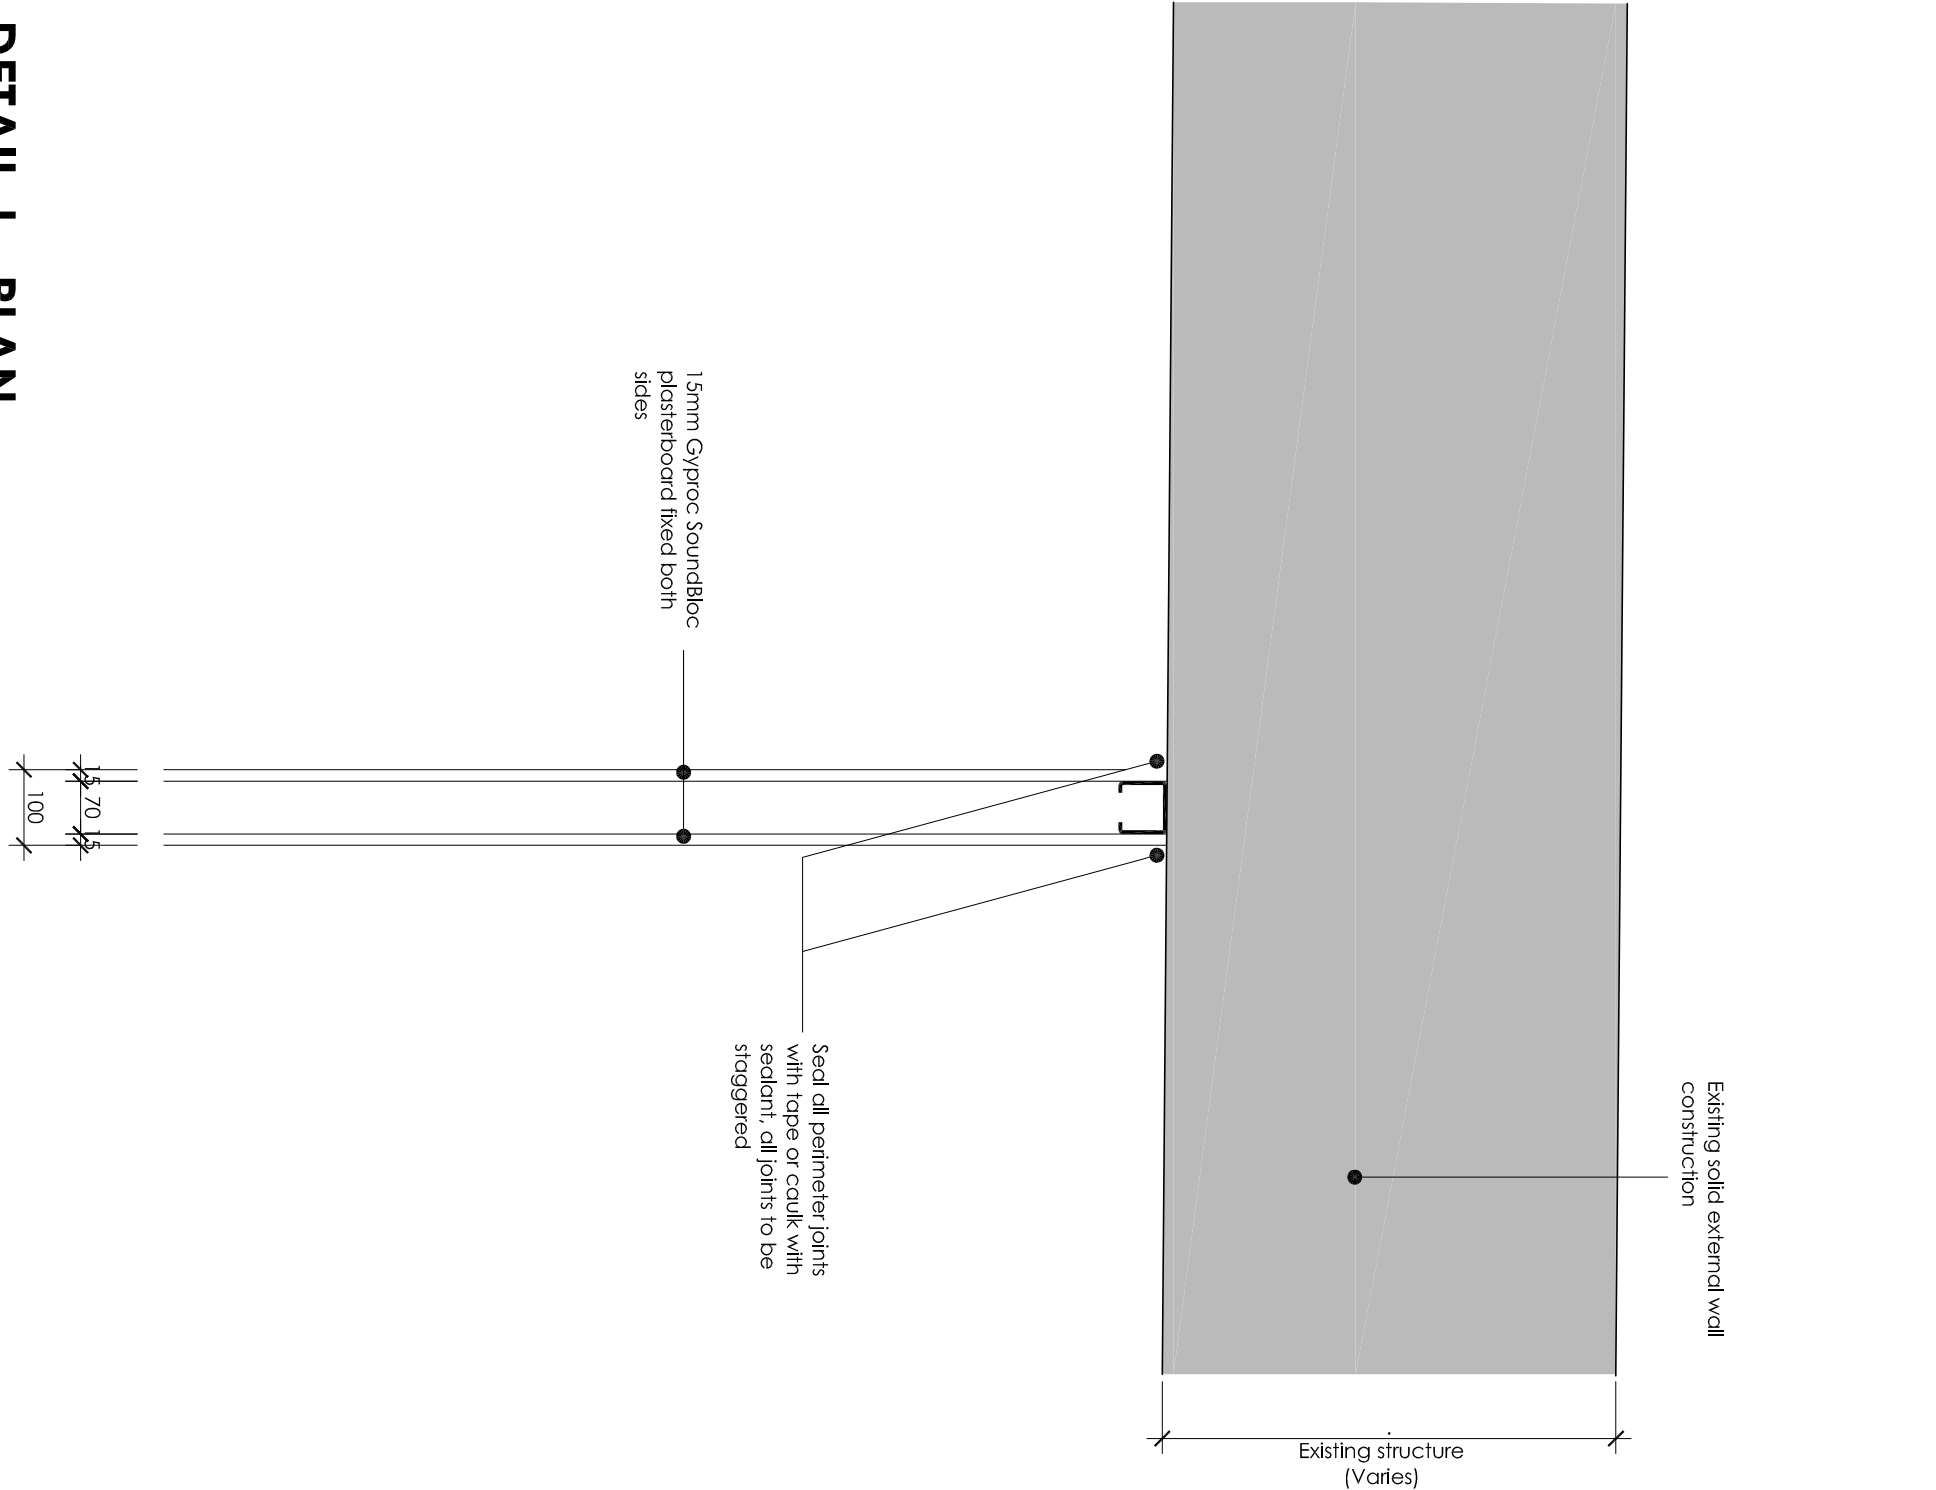

DETAIL J - PLAN
TYPICAL EXISTING WALL / INTERNAL METAL STUDWORK WALLS
PLOTS 64-70

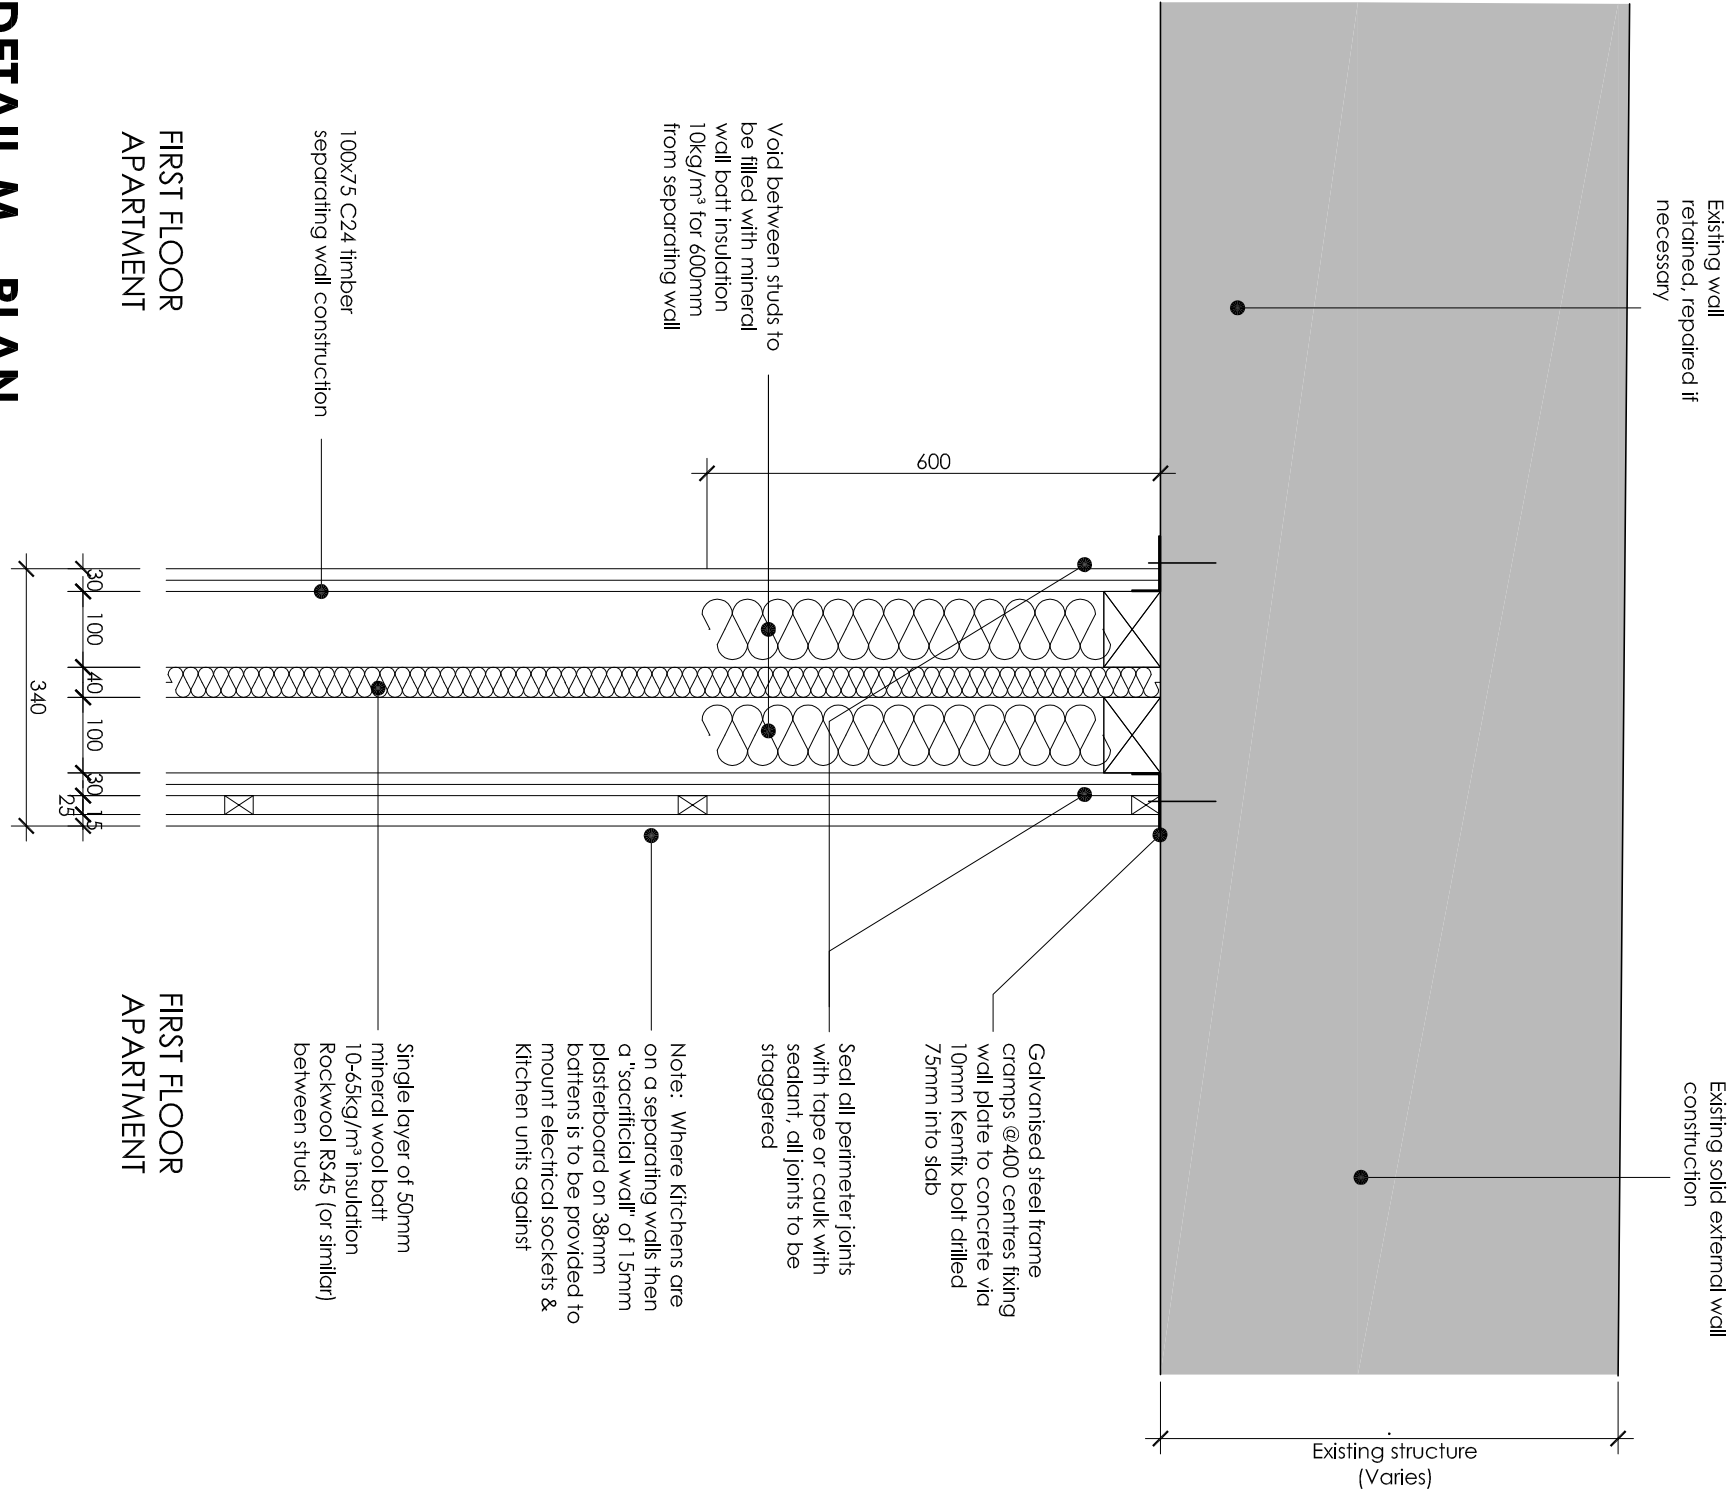

DETAIL M - PLAN
EXTERNAL (FLANKING) WALL / COMPARTMENT WALL (PLAN)
PLOTS 68-70 (FIRST FLOOR)

Notes:
This drawing is the copyright of Arktec Ltd and has been sent to you in confidence. It must not be reproduced or disclosed to third parties without our prior permission.
Do not scale from this drawing except for planning purposes.
All dimensions are in millimetres unless noted otherwise.
Any surveyed information incorporated on this drawing cannot be guaranteed as accurate unless confirmed by a listed dimension.
This drawing is to be used in conjunction with all the relevant consultants' supplies and manufacturers drawings and information.

MATERIAL LEGEND

- Facing brickwork
- Internal metal loadbearing partition
- Internal timber loadbearing partition

NOTE: BLOCK STRENGTHS TO BE IN STRICT ACCORDANCE WITH ENGINEERS ADVICE & TIMBER FRAME TO BE IN STRICT ACCORDANCE WITH MAIN CONTRACTORS DESIGN

Rev	Date	Details
A	13/04/16	Updated to suit clients comments
B	10/05/16	Updated to suit clients comments

PRELIMINARY

ark|tec
Architectural Consultancy
Lodge Farm Barn
Stapleford, Leicestershire
Fleetham Road, Hareby, Wainby
Hampshire, RG27 9AS
T: 01252 845535
E: info@arktec.co.uk
W: www.arktec.co.uk

Client: OAKFORD HOMES
Project: ROYAL QUAY, COPPERMILL LANE
HAREFIELD
Drawing: THE WATER MILL DETAILS
SHEET 2
Scale: 1:10 @ A1
Date: 29/02/16