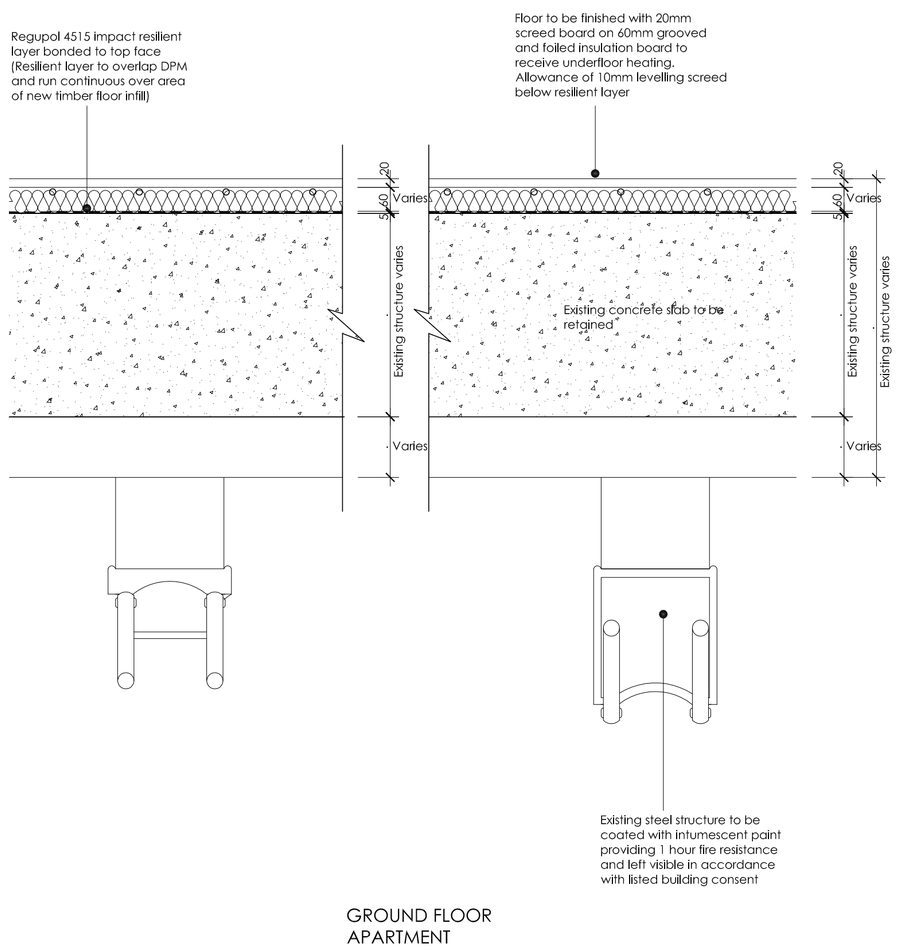

DETAIL U
EXISTING CONCRETE FLOOR / STEEL WORK
PLOT 67

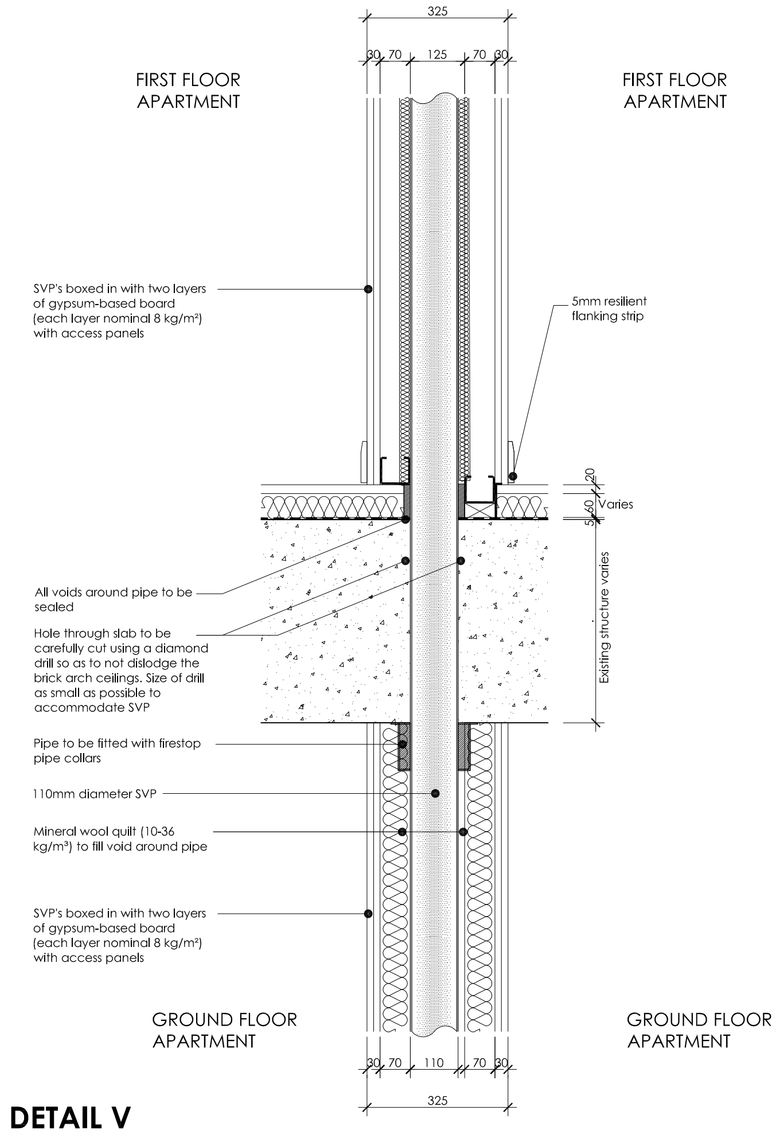

DETAIL V
SVP THROUGH CONCRETE SEPARATING FLOOR
(PLOTS 66 - 70)

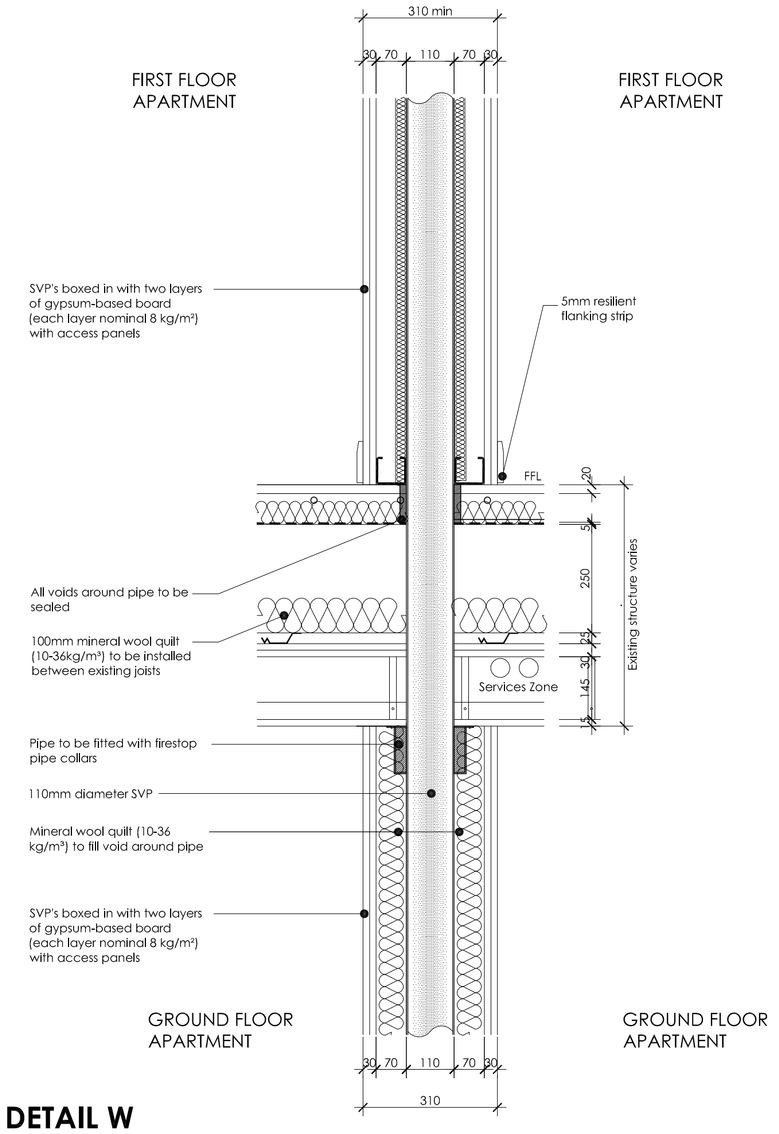

DETAIL W
SVP THROUGH TIMBER SEPARATING FLOOR
(PLOTS 64 - 65)

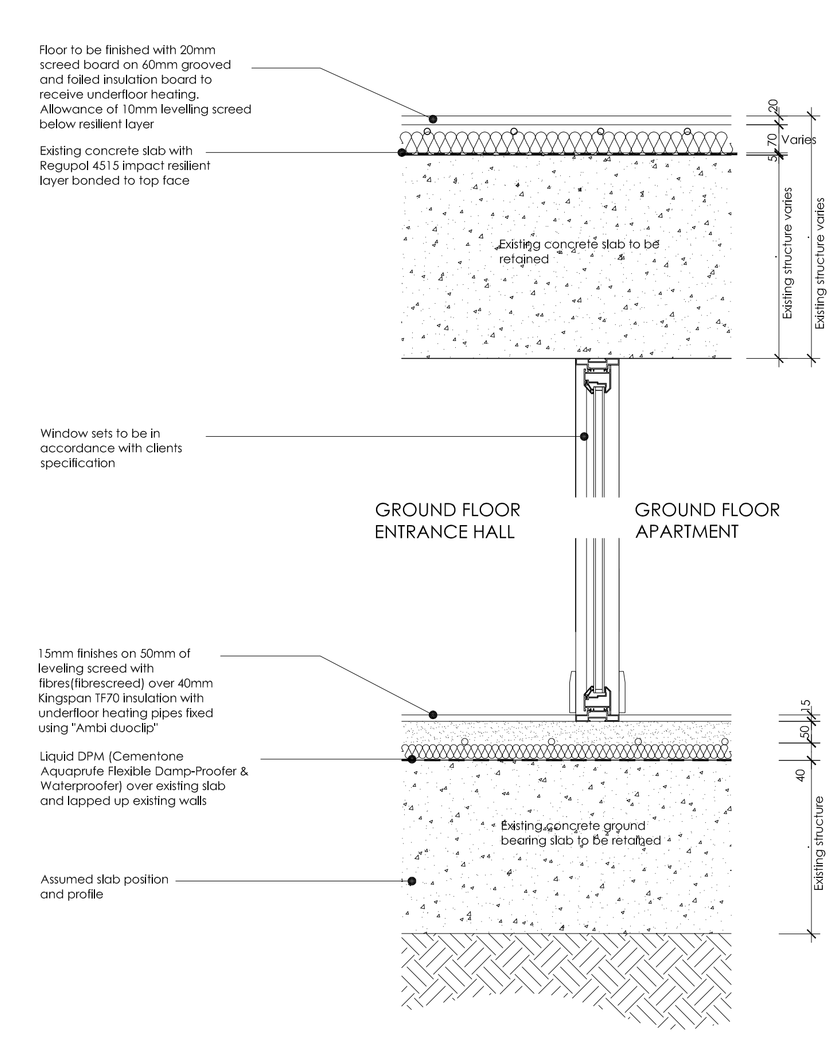

DETAIL X
INTERNAL WALL GLAZED FIXED SCREEN
PLOTS 66

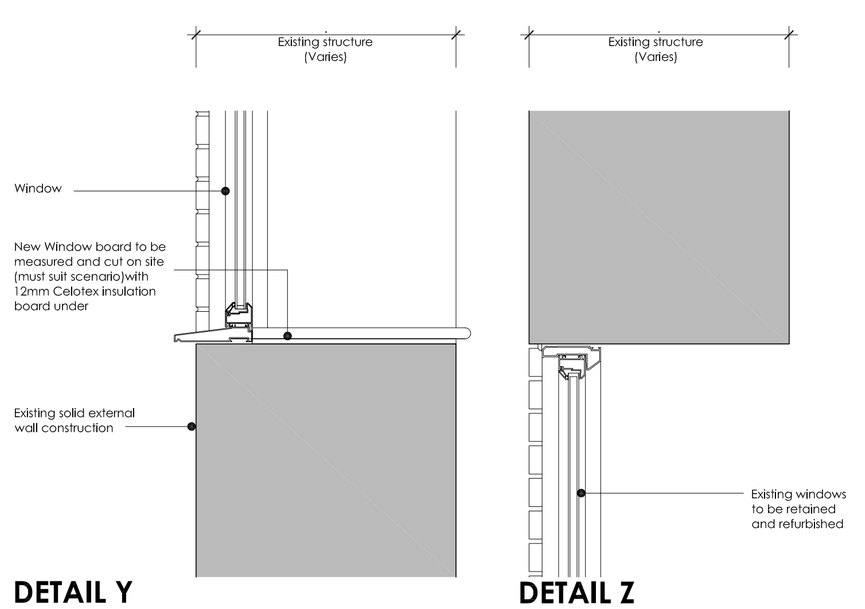

DETAIL Y
TYPICAL WINDOW CILL

DETAIL Z
TYPICAL WINDOW HEAD

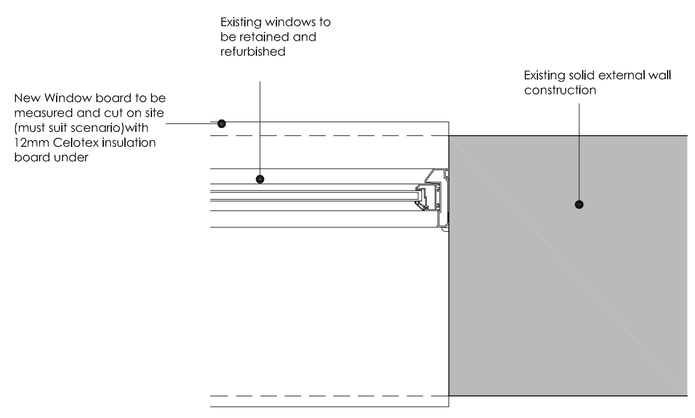

DETAIL A-A
TYPICAL WINDOW REVEAL (PLAN VIEW) - PLOTS 64-70

Notes:

This drawing is the copyright of Arktec Ltd and has been sent to you in confidence, it must not be reproduced or disclosed to third parties without our prior permission.

Do not scale from this drawing except for planning purposes.

All dimensions are in millimetres unless noted otherwise.

Any surveyed information incorporated on this drawing cannot be guaranteed as accurate unless confirmed by a fixed dimension.

This drawing is to be read in conjuction with all the relevant consultants, suppliers and manufacturers drawings and information.

MATERIAL LEGEND

- Facing brickwork
- Internal metal loadbearing partition
- Internal timber loadbearing partition

NOTE: BLOCK STRENGTHS TO BE IN STRICT ACCORDANCE WITH ENGINEERS ADVICE & TIMBER FRAME TO BE IN STRICT ACCORDANCE WITH MANUFACTURERS DESIGN

Rev	Date	Details
B	10/05/16	Updated to suit clients comments
A	13/04/16	Updated to suit clients comments

PRELIMINARY

ark|tec
Architectural Consultancy
Lodge Farm Barn
Elvetham Park Estate
Fleet Road, Hartley Wintney
Hampshire, RG27 8AS
t: 01252 845335
f: 01252 845515
e: info@arktec.co.uk
w: www.arktec.co.uk

Client: OAKFORD HOMES

Project: ROYAL QUAY, COPPERMILL LANE HAREFIELD

Drawing: THE WATER MILL DETAILS SHEET 4

Scale: 1:10 @ A1

Date: 29/02/16

Drawing Number: OAK040_1353

Revision: B