



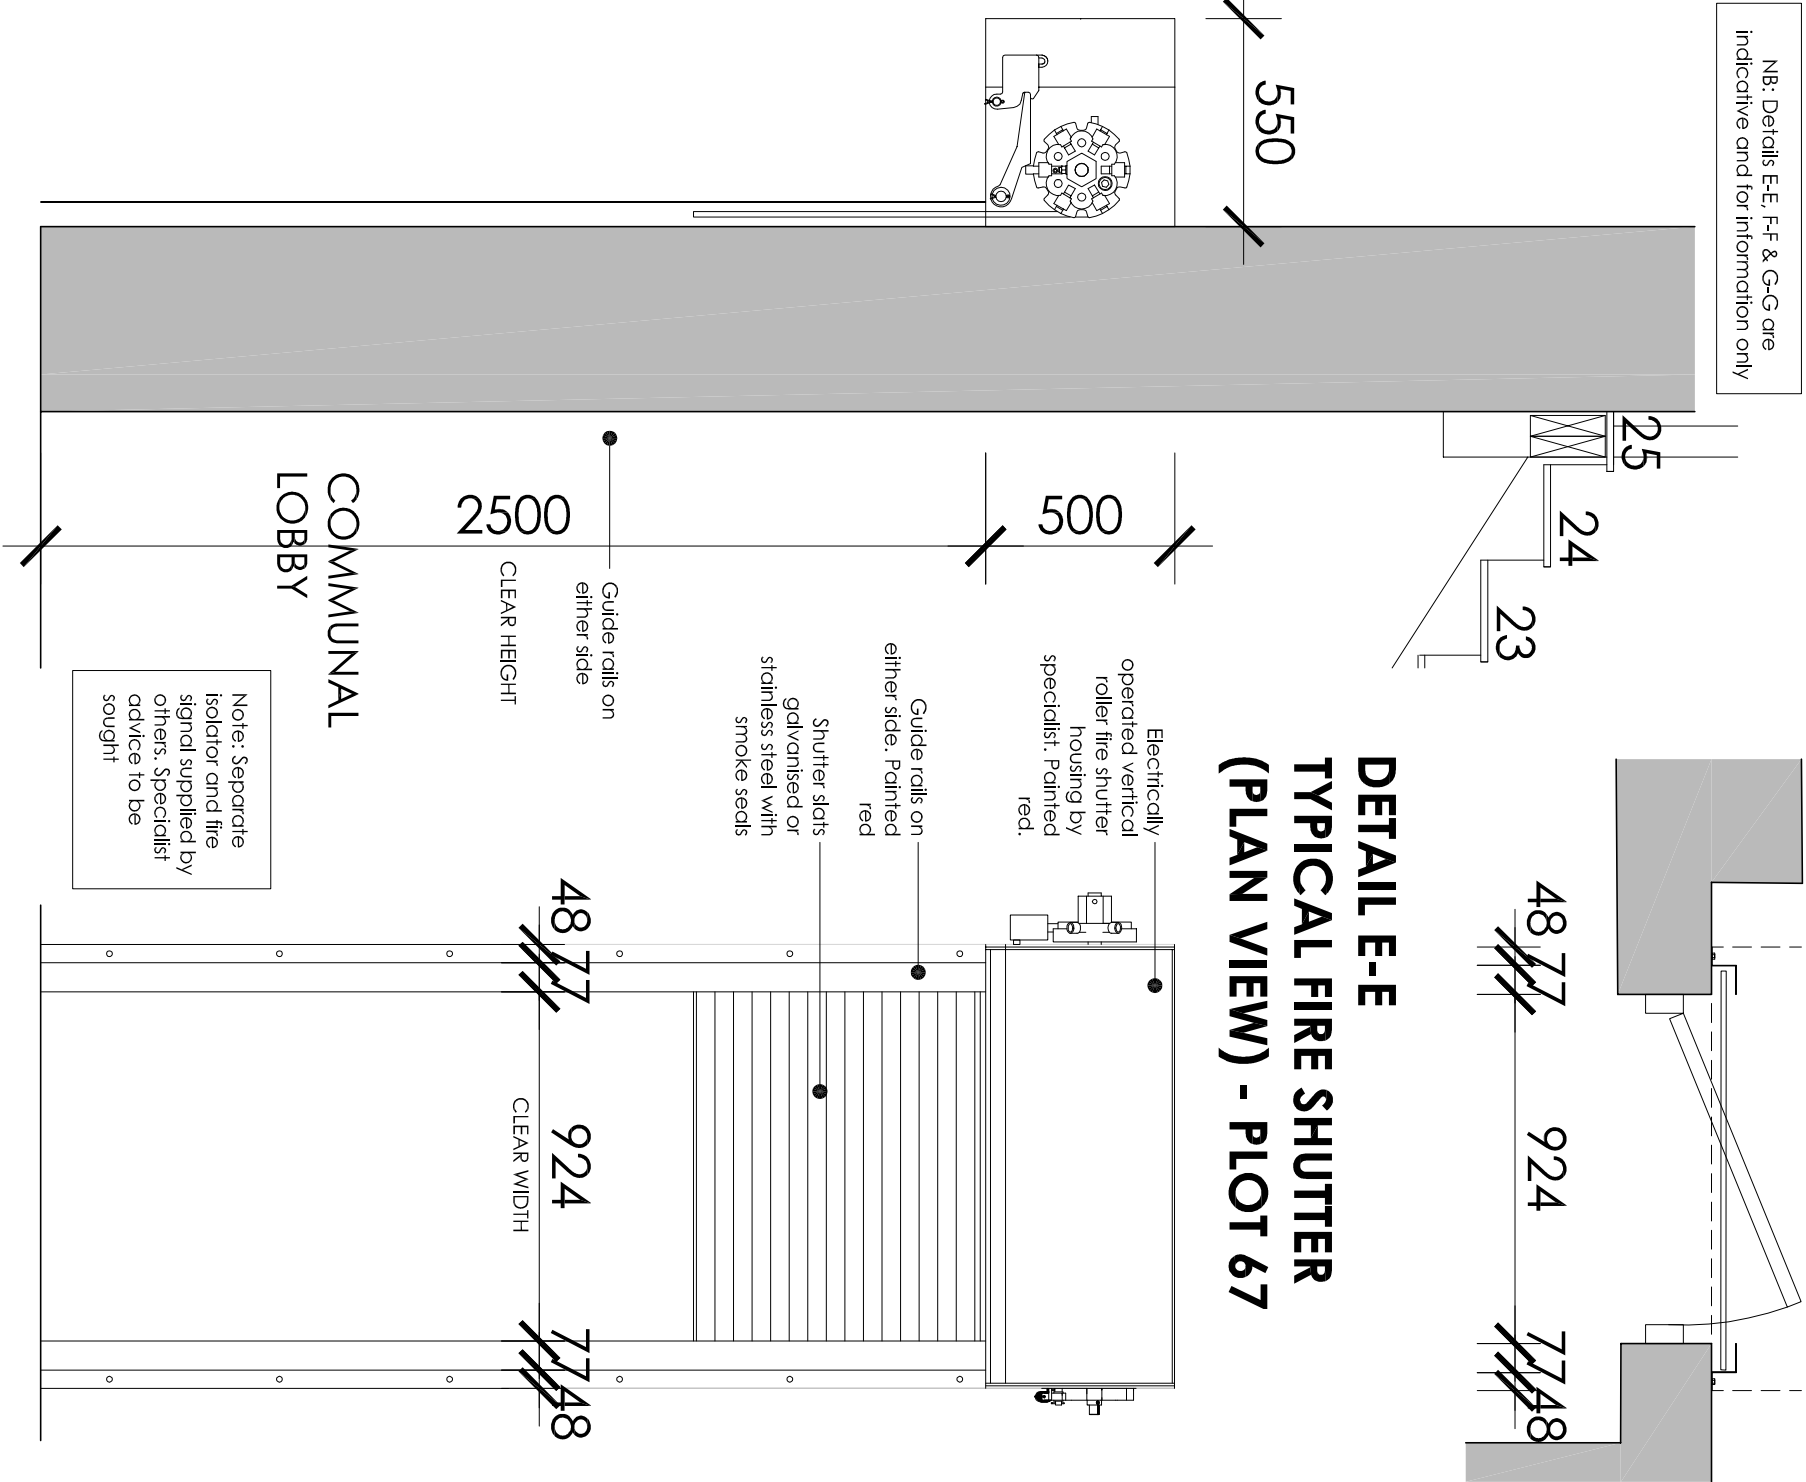


DETAIL F-F
TYPICAL FIRE SHUTTER
(SECTIONAL VIEW) PLOT 67

DETAIL G-G
TYPICAL FIRE SHUTTER
(ELEVATIONAL VIEW) PLOT 67

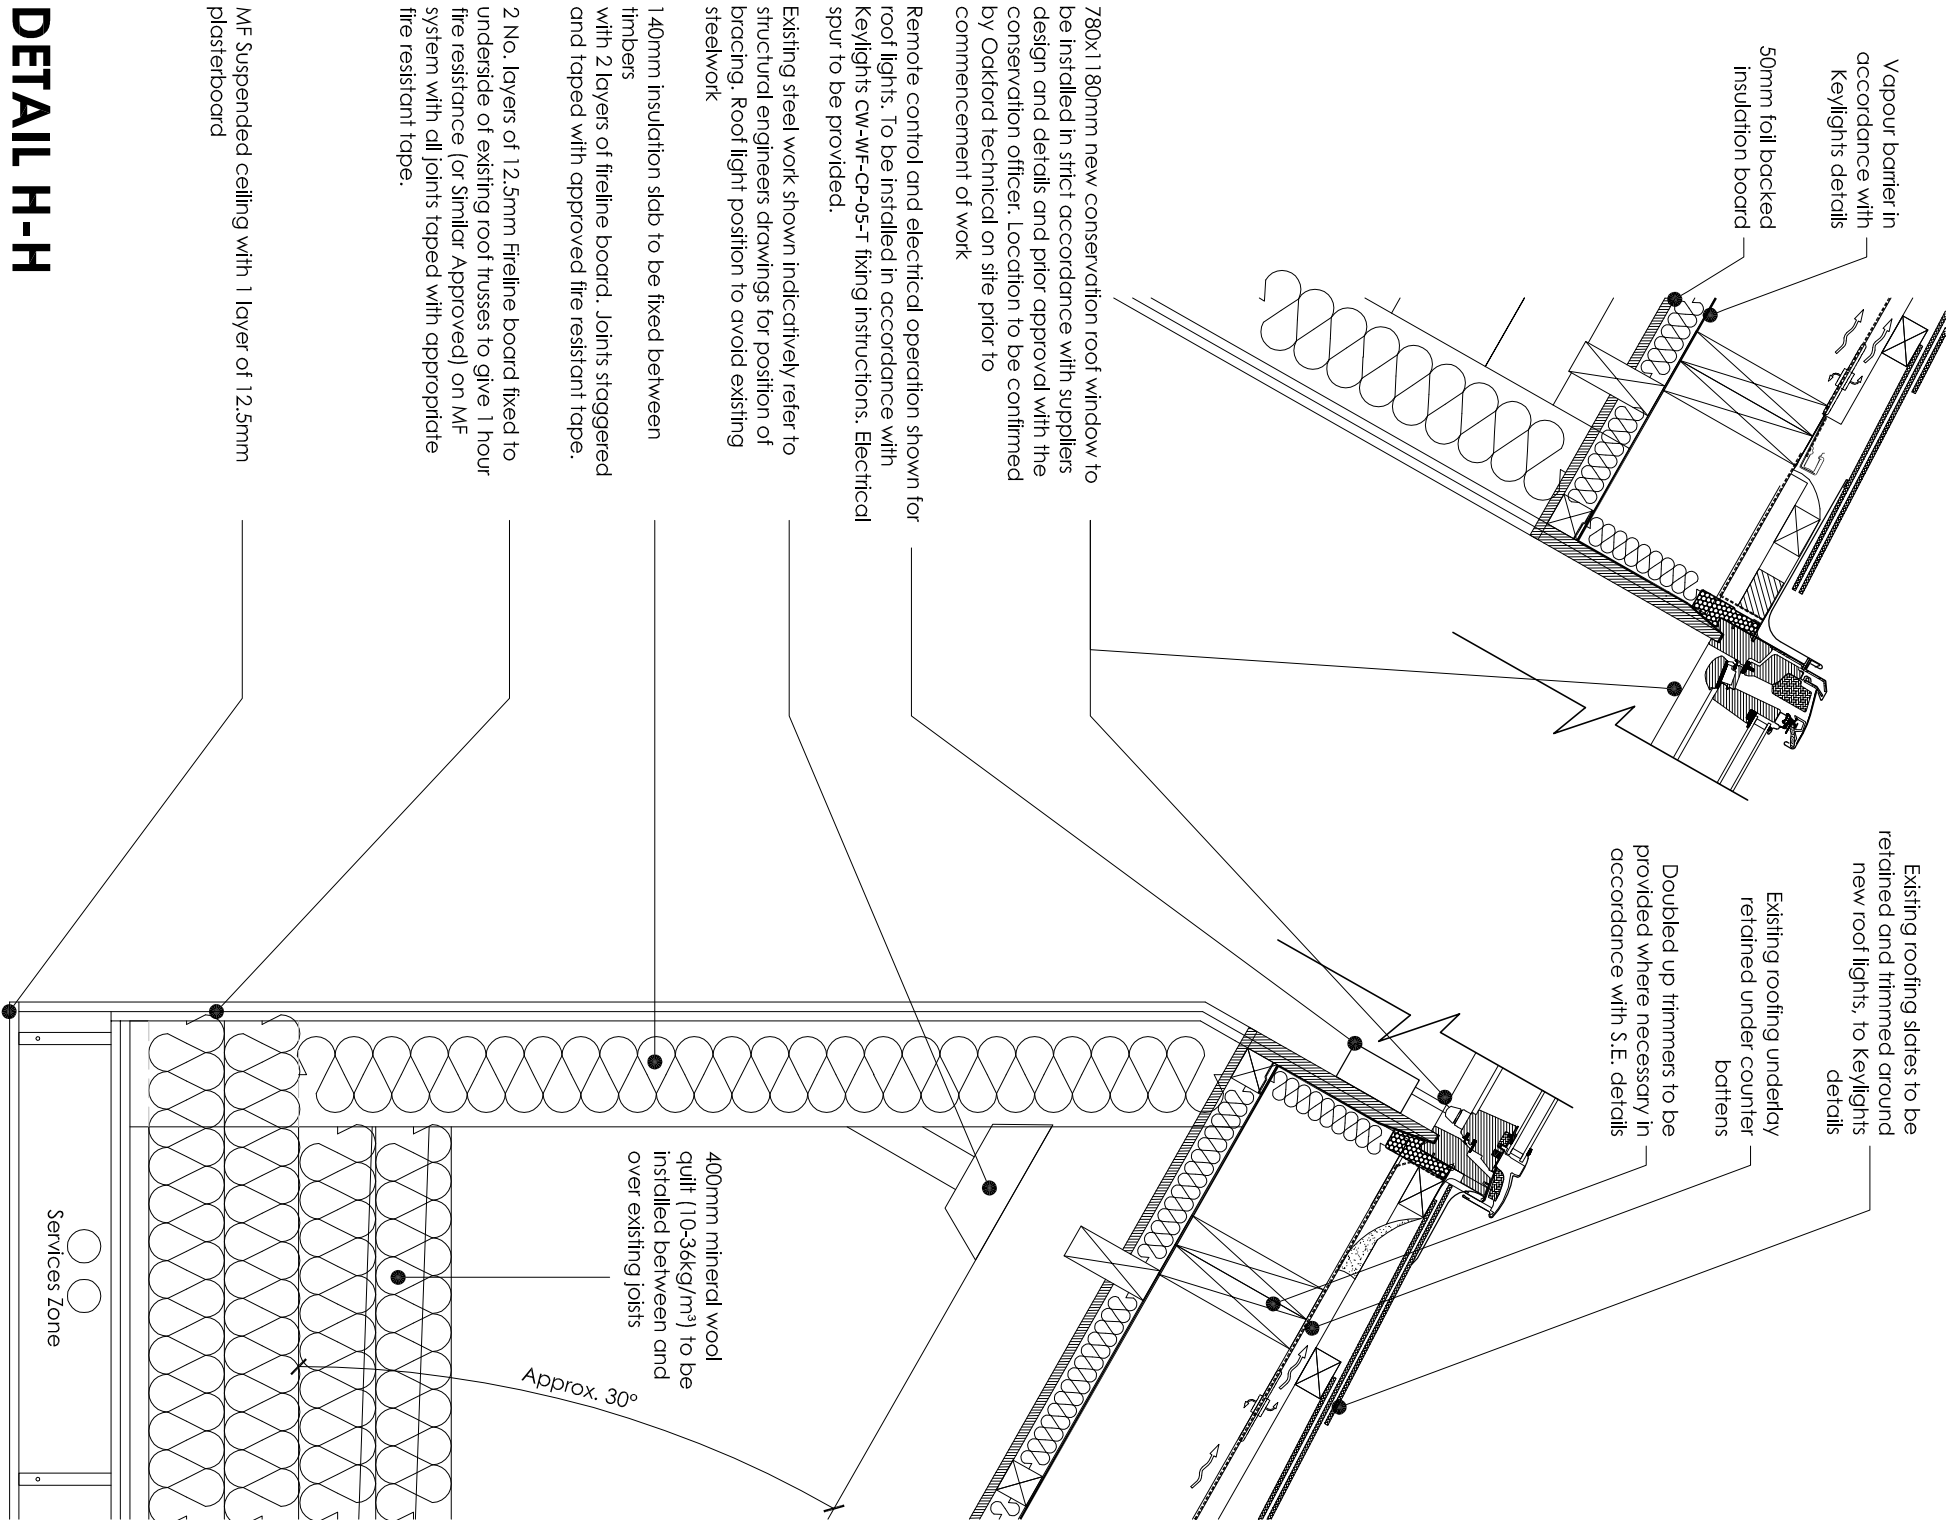

DETAIL H-H
ROOF LIGHT WELLS
PLOTS 69 & 70 (Scale 1:10)

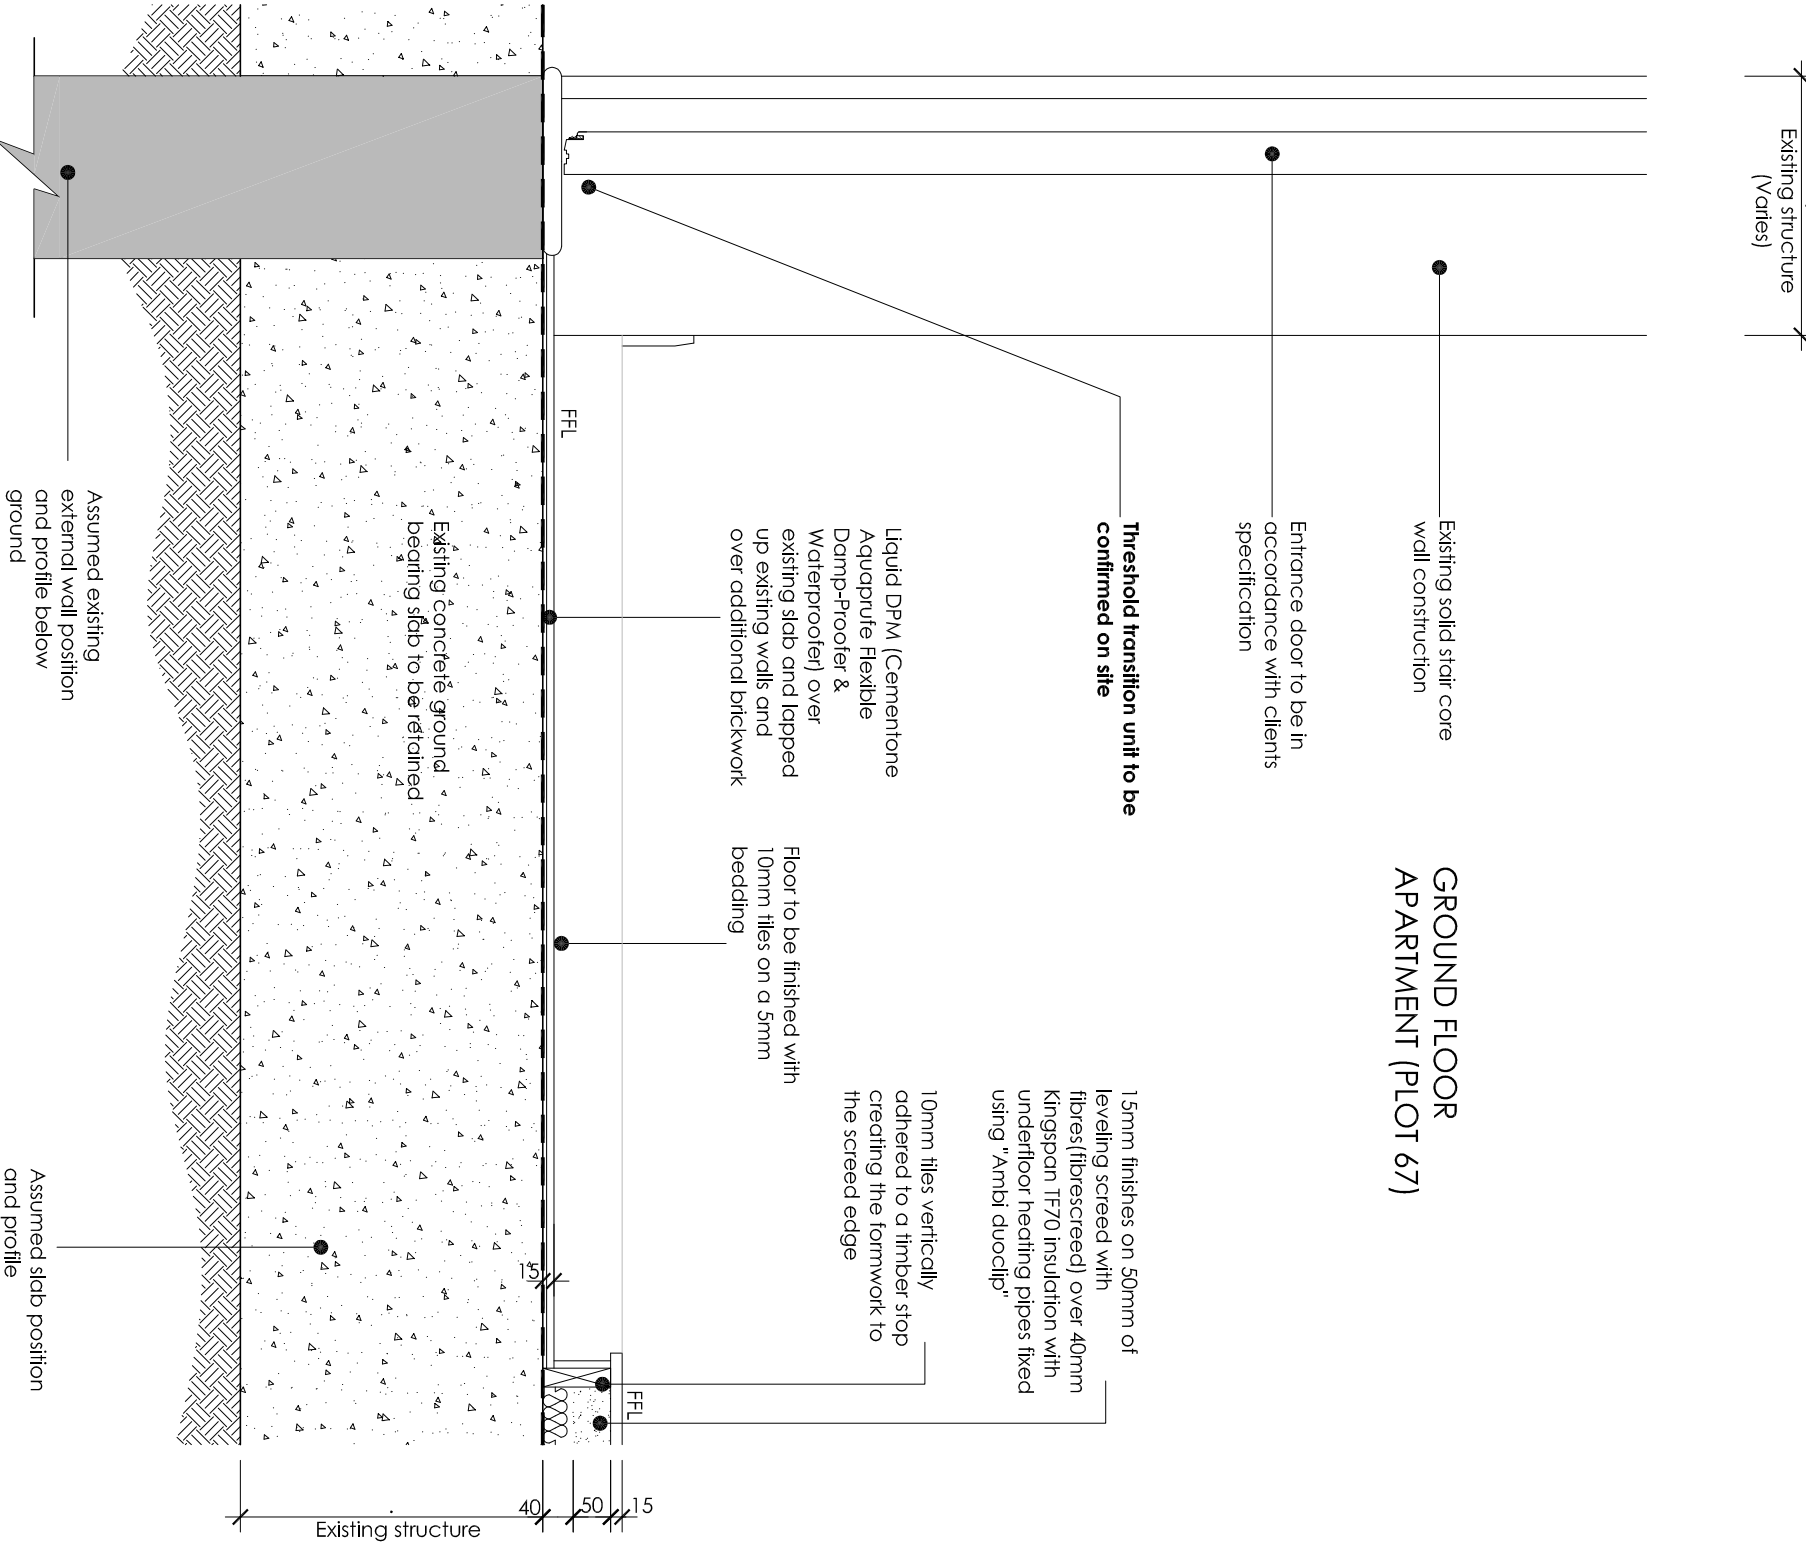

DETAIL J-J
ENTRANCE FLOOR RECESS TO PLOT 67
(Scale 1:10)

Notes:

This drawing is the copyright of Arktec Ltd and has been sent to you in confidence. It must not be reproduced or disclosed to third parties without our prior permission.

Do not scale from this drawing except for planning purposes.

All dimensions are in millimetres unless noted otherwise.

Any surveyed information incorporated on this drawing cannot be guaranteed as accurate unless confirmed by a fixed dimension.

This drawing is to be used in conjunction with all the relevant consultants' supplies and manufacturers drawings and information.

MATERIAL LEGEND

- Facing brickwork
- Internal metal boarding
- partition
- Internal timber boarding
- partition

NOTE: BLOCK STRENGTHS TO BE IN STRICT ACCORDANCE WITH ENGINEERS ADVICE & TIMBER FRAME TO BE IN STRICT ACCORDANCE WITH MANUFACTURERS DESIGN

Rev	Date	Details
B	07/07/16	Updated to suit clients comments
A	10/05/16	Updated to suit clients comments

Client:	OAKFORD HOMES
Project:	ROYAL QUAY, COPPERMILL LANE HAREFIELD
Drawing:	THE WATER MILL DETAILS SHEET 5
Scale:	1:20 @ A1
Date:	14/04/16

ark tec	Architectural Consultancy
10000 Farm Barn Esplanade Park Estate Fleet Road, Hartley Wintney Hampshire, RG27 9AS	
t: 01252 845335	
f: 01252 845515	
e: info@arktec.co.uk	
w: www.arktec.co.uk	

PRELIMINARY