


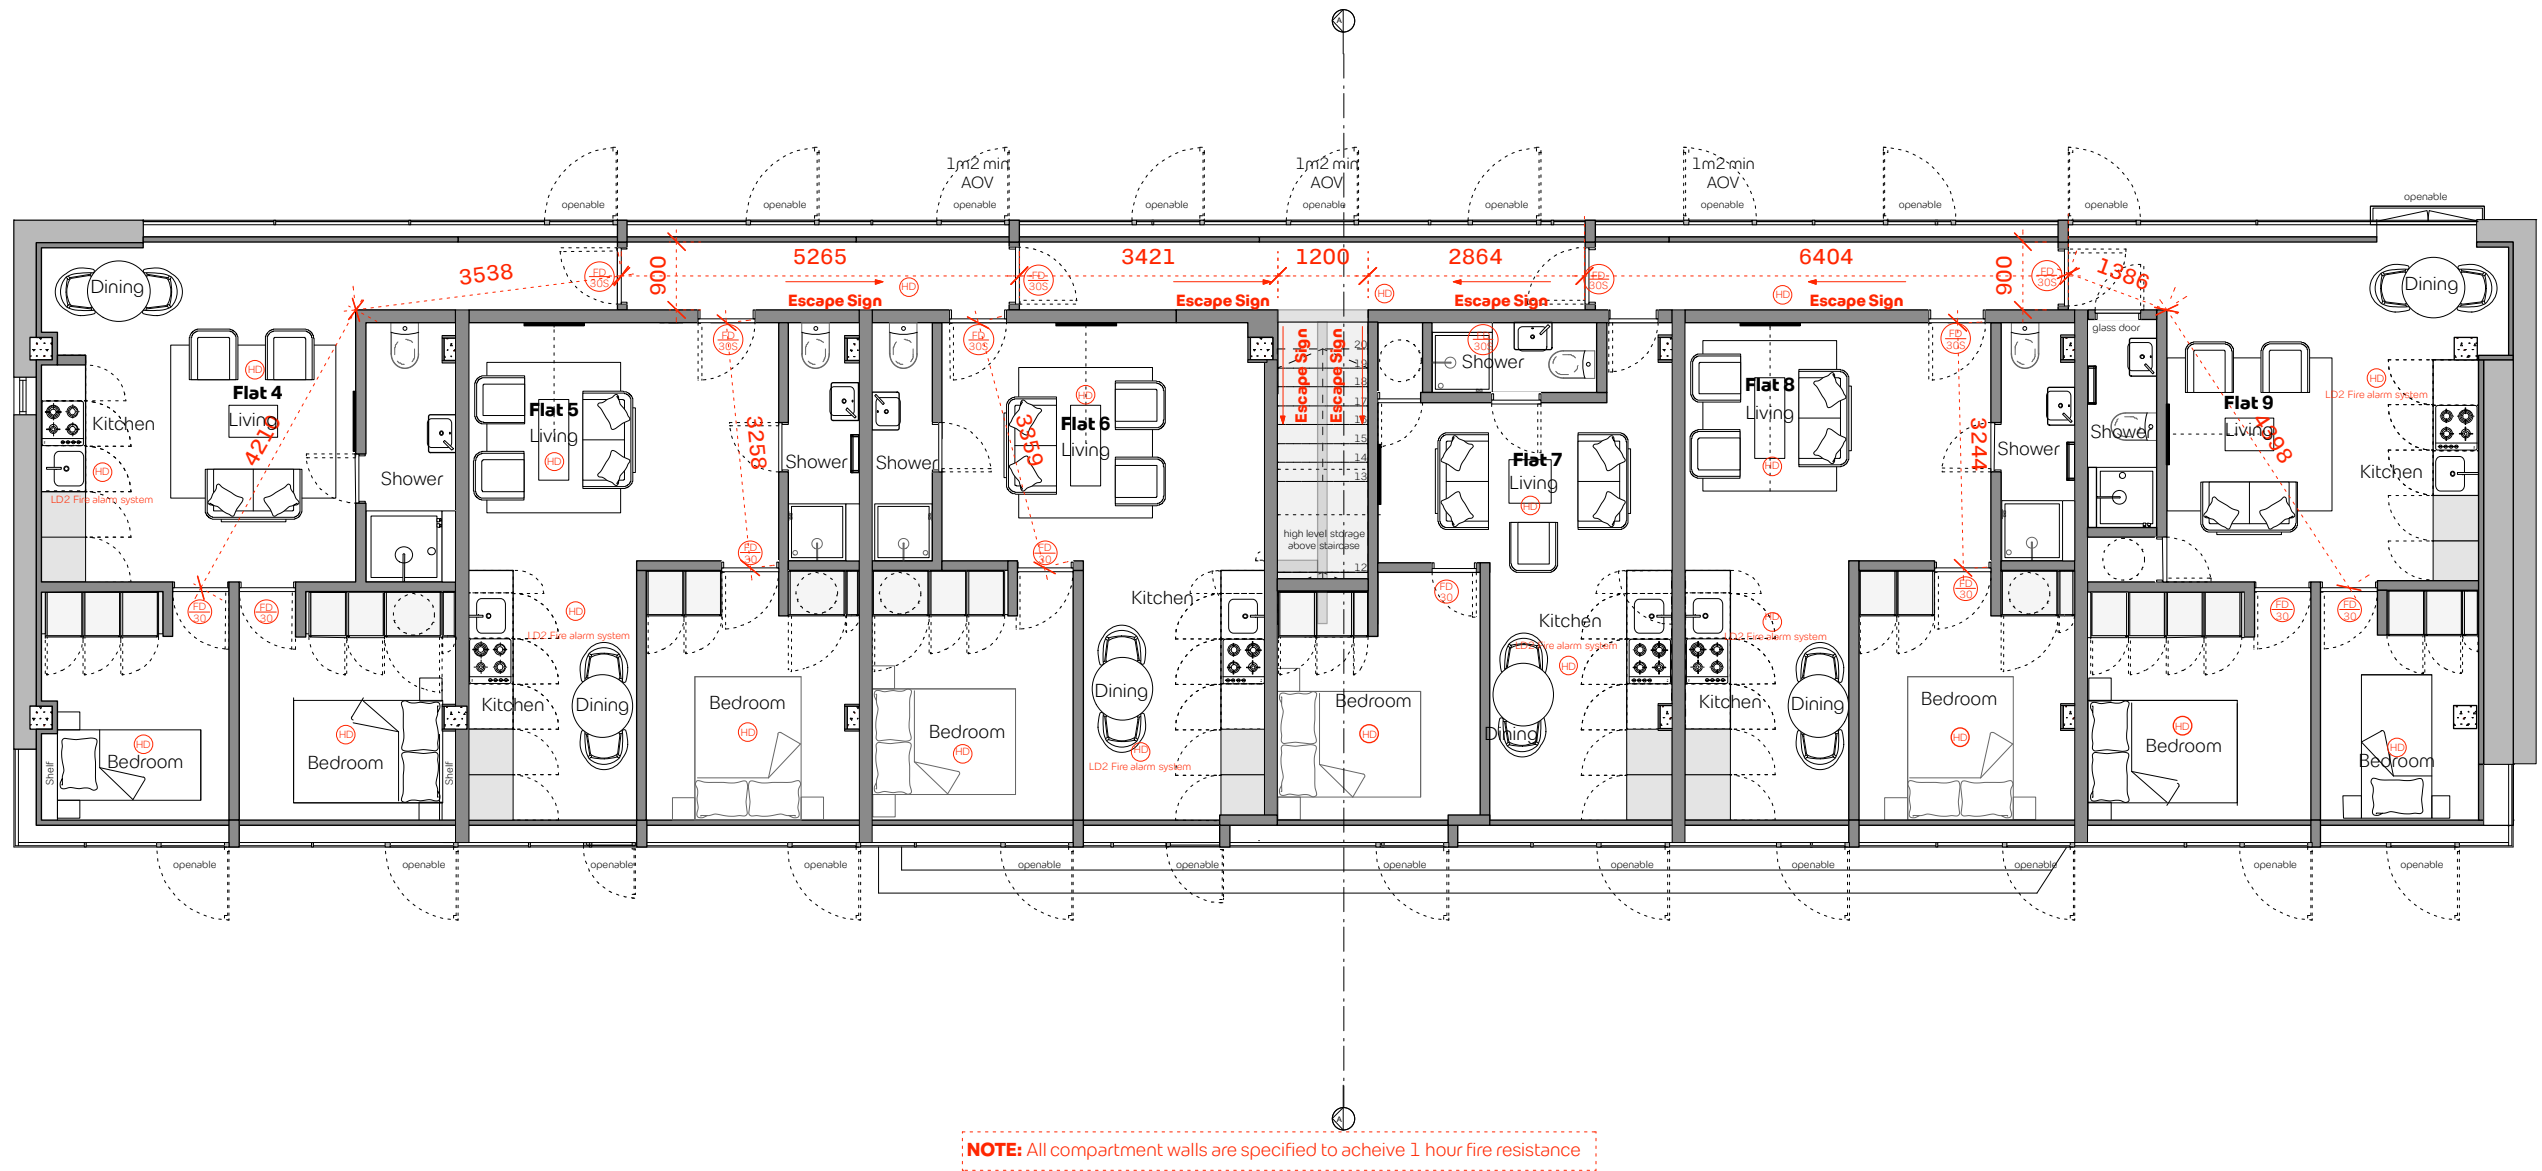

project name:  
12-14 Bentinck Road

drawing name:  
Proposed First Floor


project number: PMA236  
dwg no: GA02  
revision: F

postcode:  
UB7 7RQ

drawn by: WL  
chkd: PM

date:  
Dec 2018

issue:  
For information

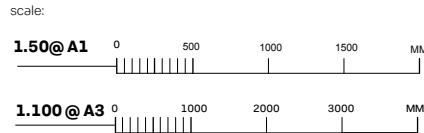


drawing note:  
Not for construction

| revision notes: |     |       |       |        |            | revision:                                                       |  |
|-----------------|-----|-------|-------|--------|------------|-----------------------------------------------------------------|--|
| rev:            | by: | chkd: | appd: | ai no: | date:      |                                                                 |  |
| /               | LC  | PM    | /     | n/a    | 24/02/2014 | first issue drawing using PMA survey data as per dimension note |  |
| A               | WL  | PM    | ---   | ---    | 19/07/2018 | Issued for PD application                                       |  |
| B               | WL  | PM    | ---   | ---    | ---        | Flip orientation                                                |  |
| C               | WL  | PM    | ---   | ---    | ---        | new staircase front to back                                     |  |
| D               | WL  | PM    | ---   | ---    | 25/09/2018 | Internal alteration/ facade                                     |  |
| E               | WL  | PM    | ---   | ---    | 20/12/2018 | Issued to Fire brigade                                          |  |
| F               | --- | ---   | ---   | ---    | ---        | ---                                                             |  |
| G               | --- | ---   | ---   | ---    | ---        | ---                                                             |  |
| H               | --- | ---   | ---   | ---    | ---        | ---                                                             |  |
| I               | --- | ---   | ---   | ---    | ---        | ---                                                             |  |
| J               | --- | ---   | ---   | ---    | ---        | ---                                                             |  |
| K               | --- | ---   | ---   | ---    | ---        | ---                                                             |  |
| L               | --- | ---   | ---   | ---    | ---        | ---                                                             |  |
| M               | --- | ---   | ---   | ---    | ---        | ---                                                             |  |
| N               | --- | ---   | ---   | ---    | ---        | ---                                                             |  |
| O               | --- | ---   | ---   | ---    | ---        | ---                                                             |  |
| P               | --- | ---   | ---   | ---    | ---        | ---                                                             |  |
| Q               | --- | ---   | ---   | ---    | ---        | ---                                                             |  |

This drawing is issued with dimensions based on given dimensions, surveyed on 16.07.2018

copyright:  
  
The design and drawings remain the property of Paul McAnearney Architects Ltd. The client for this project will be licensed to use this design and documents on this site only upon full payment of architectural fees. This license is non-transferable. The design and drawings shall not be reproduced, up-loaded to the internet or traced without the permission of Paul McAnearney Architects Ltd.

dimensions:  
  
This drawing has been prepared from a survey drawing that was based on rough survey measurements that were taken for OUTLINE DESIGN PURPOSES ONLY, which is NOT likely to be as precise as a full measured survey. As a result, no warranty as to be precision of the dimensions indicated or illustrated can be given. While this drawing can be used as a base drawing for construction and quotation purposes, due to the nature of the measurements on which it is based, it is VERY IMPORTANT that all dimensions are checked carefully before any work commences or any materials are ordered. If any discrepancies are noticed between this drawing and any other contract document then please contact Paul McAnearney Architects Ltd immediately.

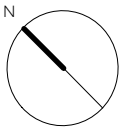

6 Flitcroft Street  
London WC2H 8DJ  
T +44 20 72 400 500  
F +44 20 72 406 808  
info@paulmcaneary.com  
www.paulmcaneary.com

**Paul McAnearney**  
Architects Ltd