
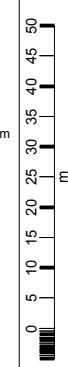


12/14 Bentinck Court

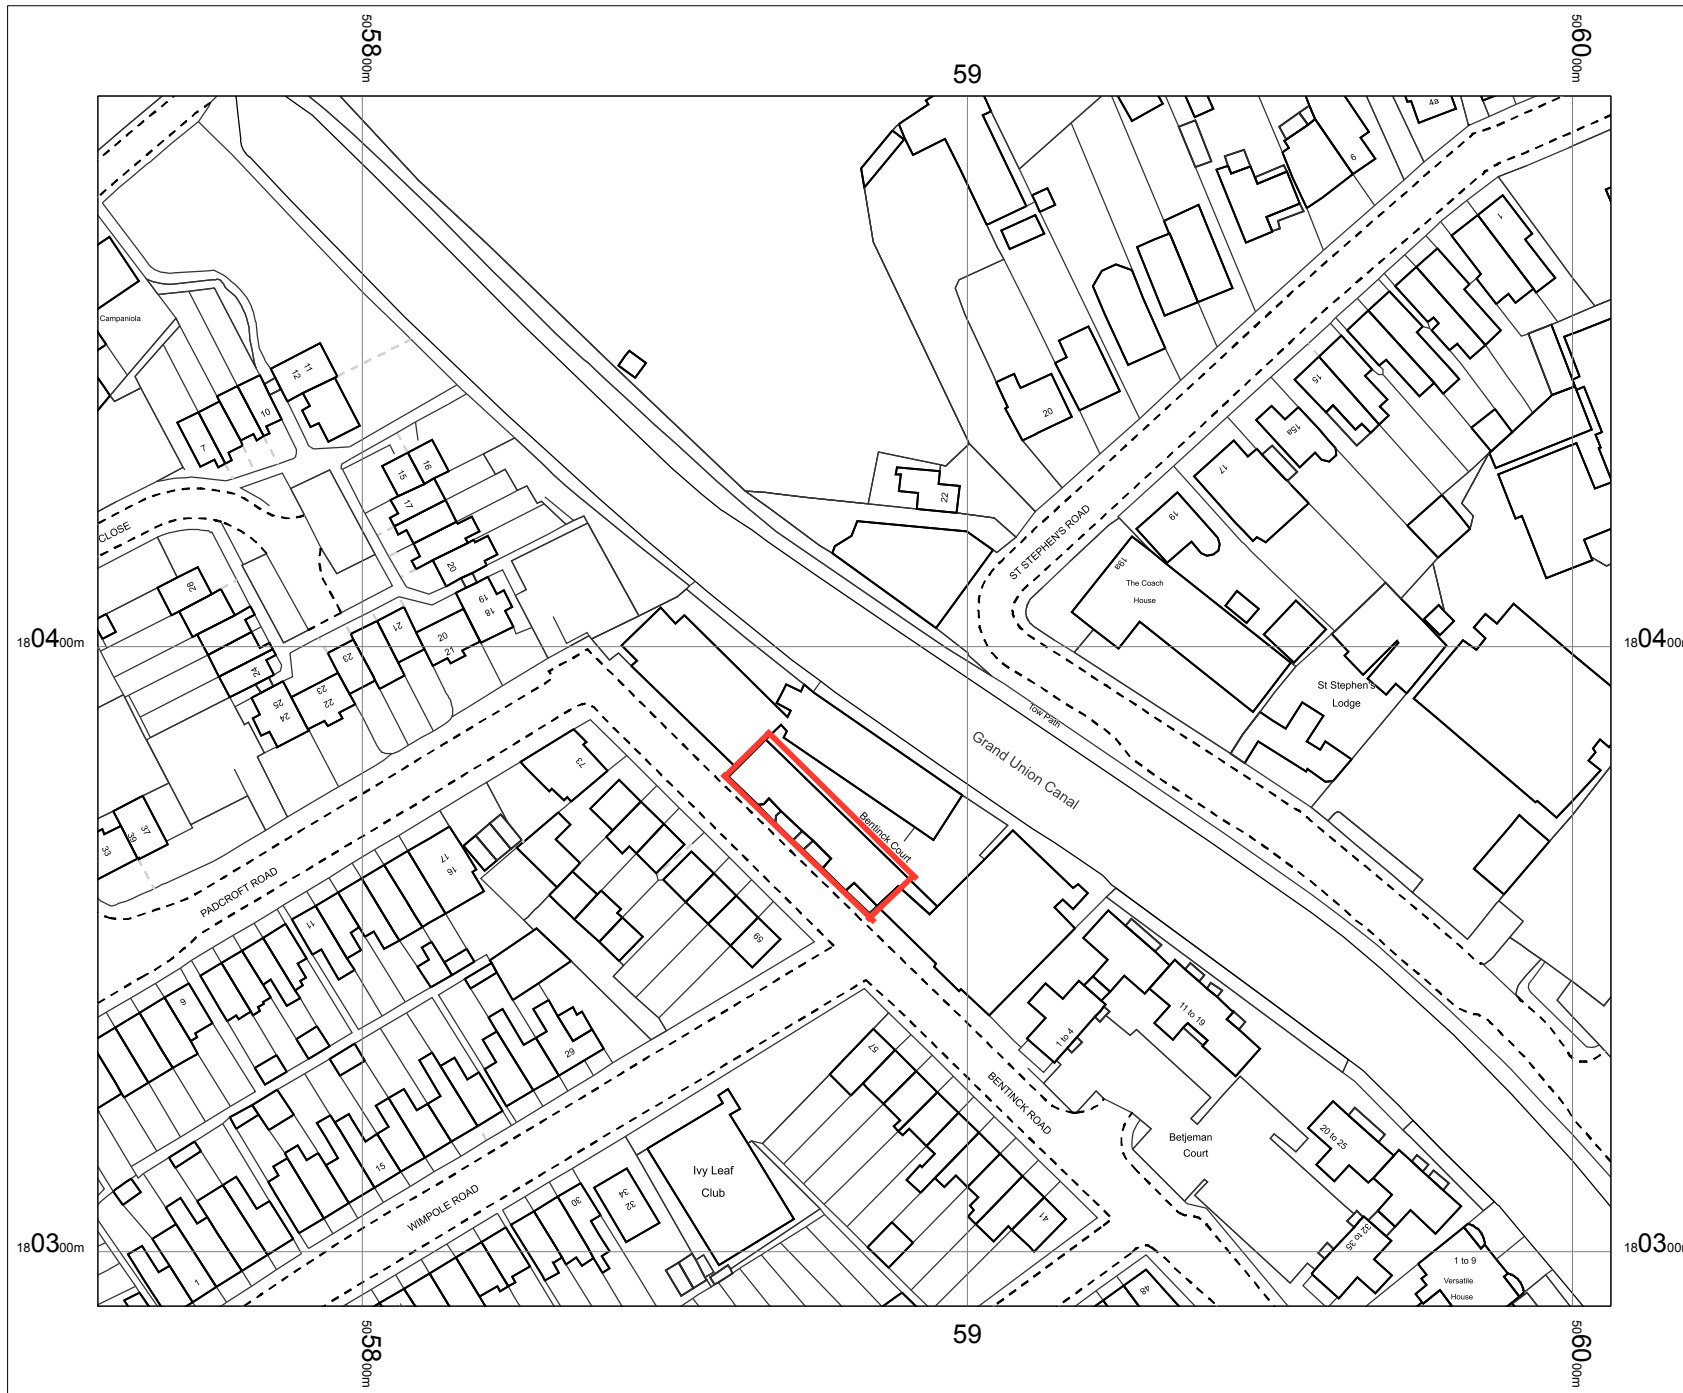

OS MasterMap 1250/2500/10000
scale
27 March 2015, ID:
BW1-00414654
maps.blackwell.co.uk

1:1250 scale print at A4, Centre:
505881 E, 180391 N

©Crown Copyright Ordnance
Survey. Licence no. 100041040



BLACKWELL'S
www.blackwellmapping.co.uk

TEL: 0113 245 2623
comments@maps.blackwell.co.uk