



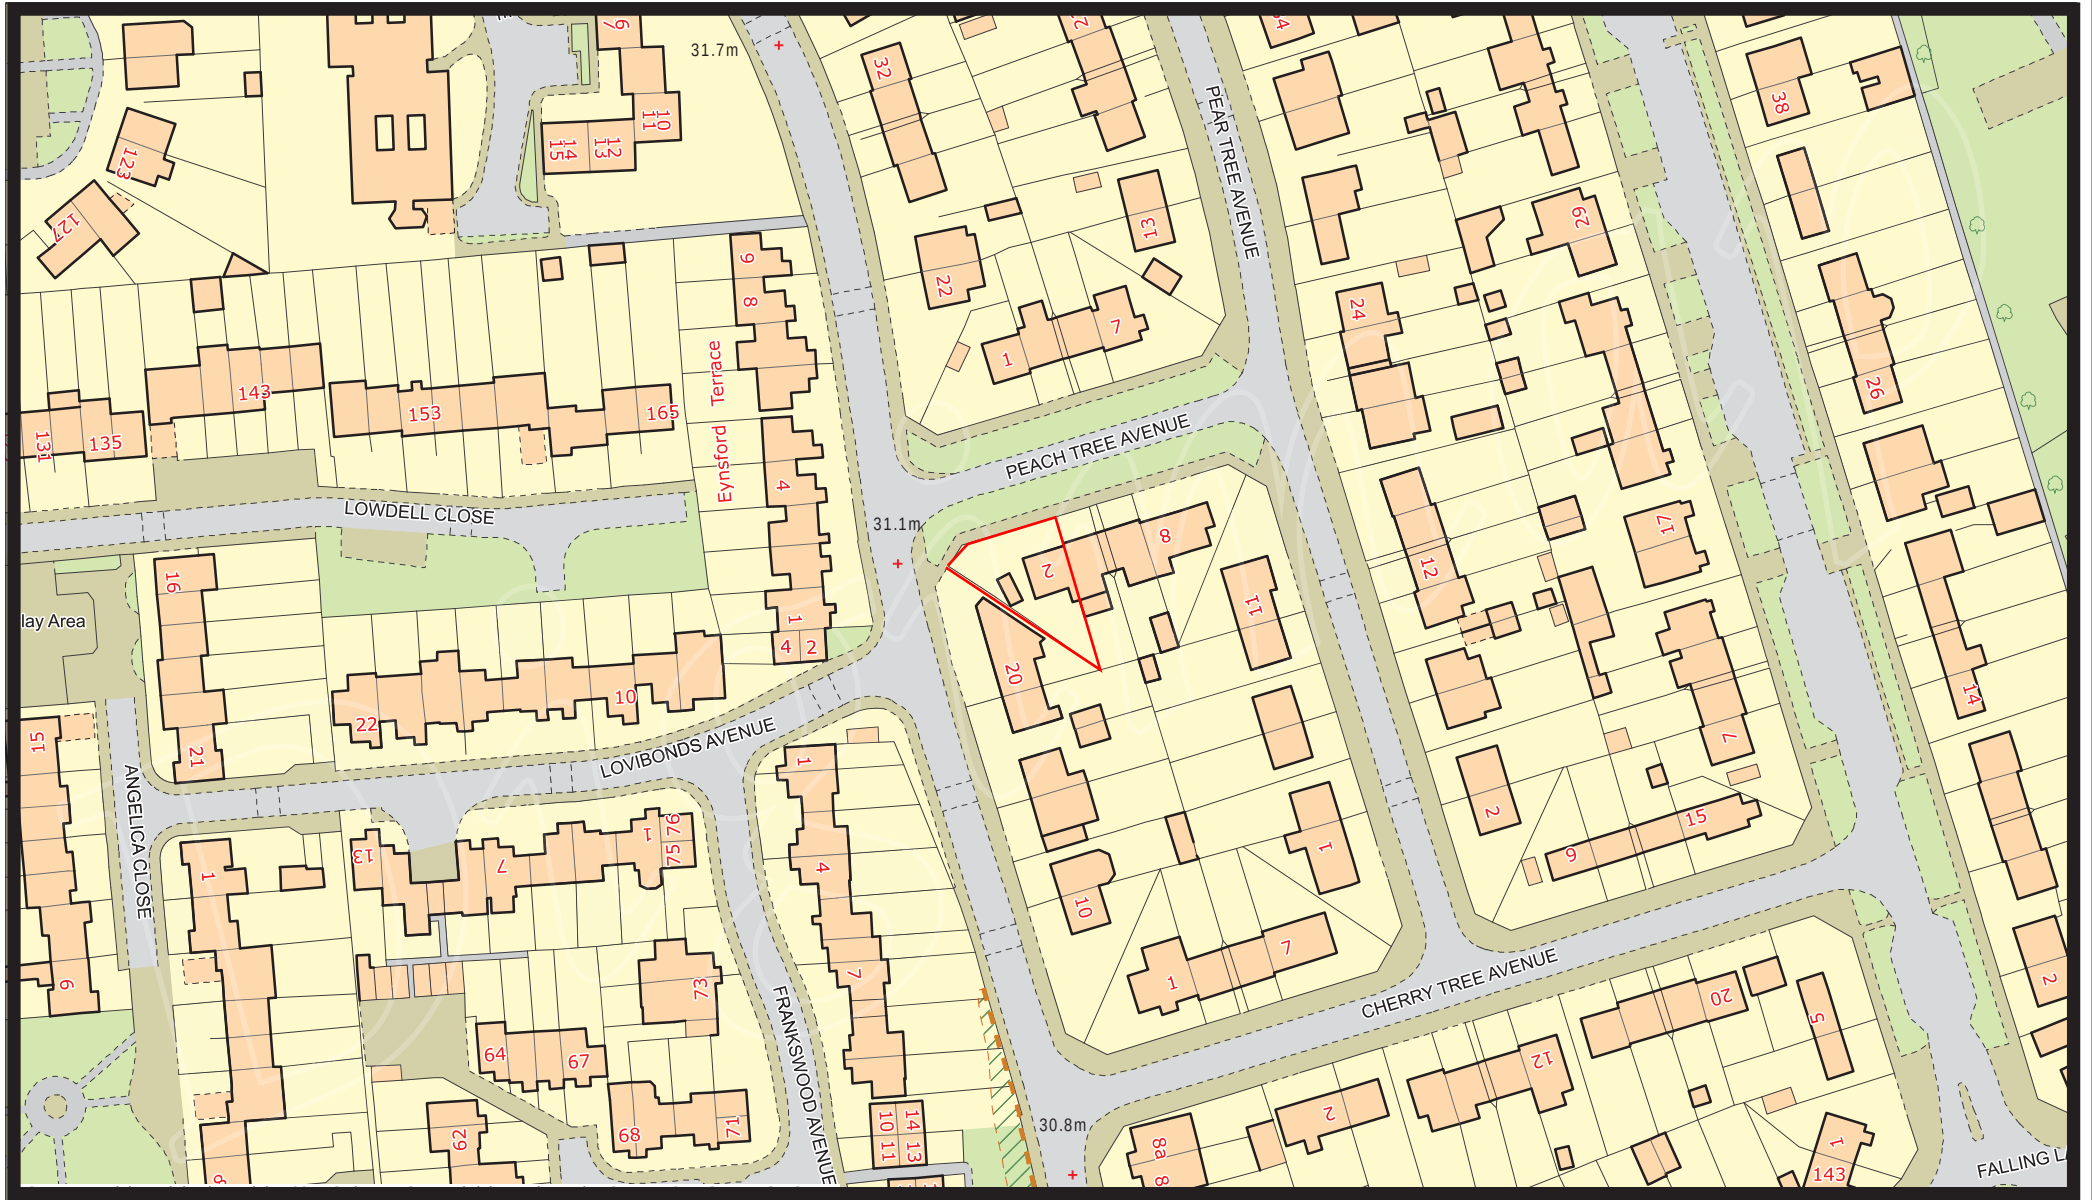

Scale 1:1250

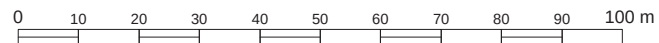

DEA Contracting
2 Peach Tree Avenue, UB87DH
UB87DH-DWG-201_00