



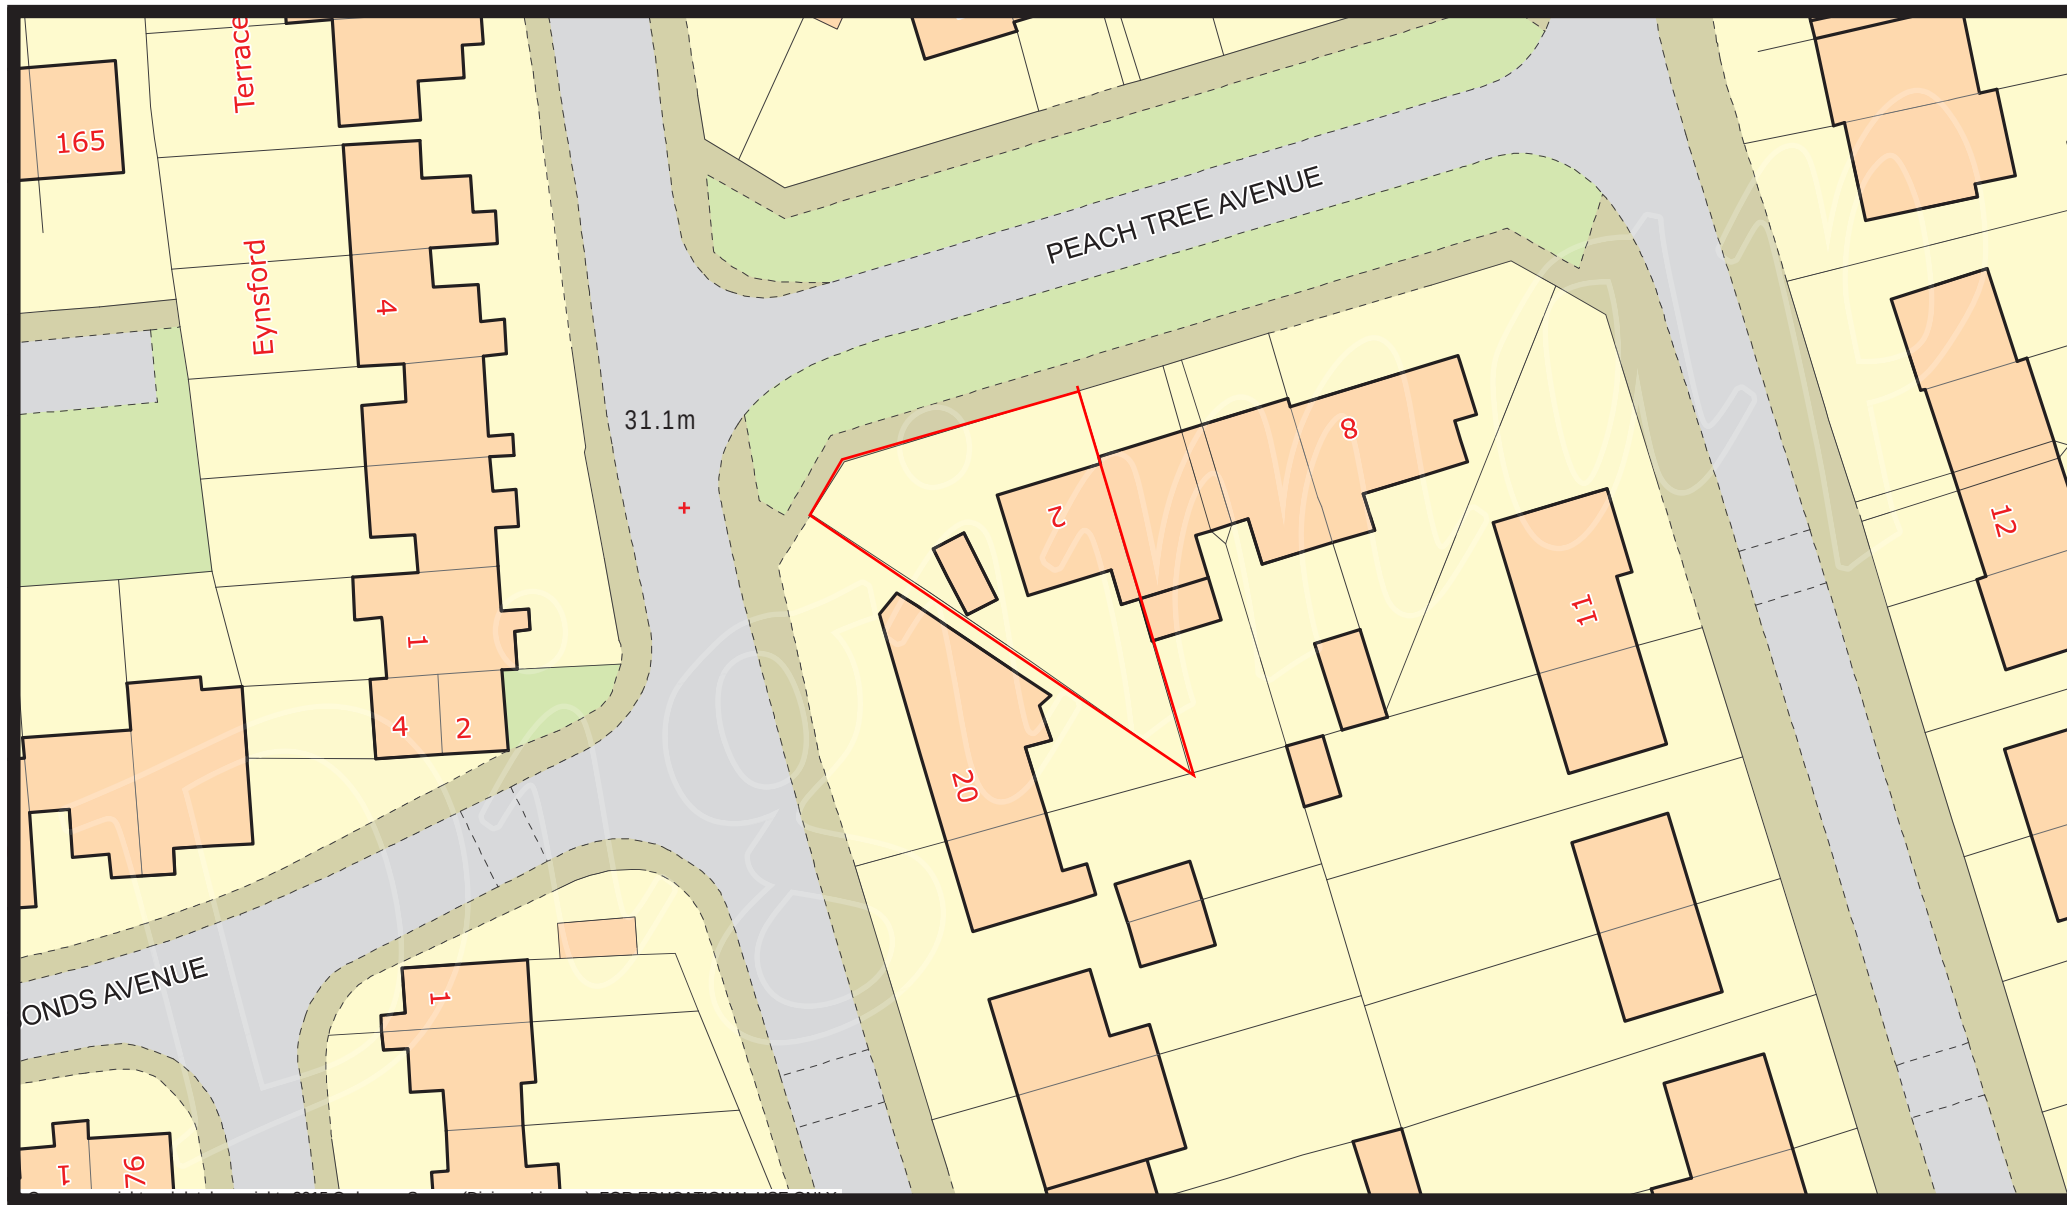

Scale 1:500

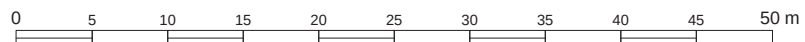

DEA Contracting
2 Peach Tree Avenue, UB78DH
UB78DH-DWG-202_00