


NOTES

THIS DRAWING IS FOR PLANNING PURPOSES ONLY.

PROPOSED FRONT AND REAR GARDEN Scale 1:100



NEIGHBORING PROPERTY
@ 40 ROYAL LANE

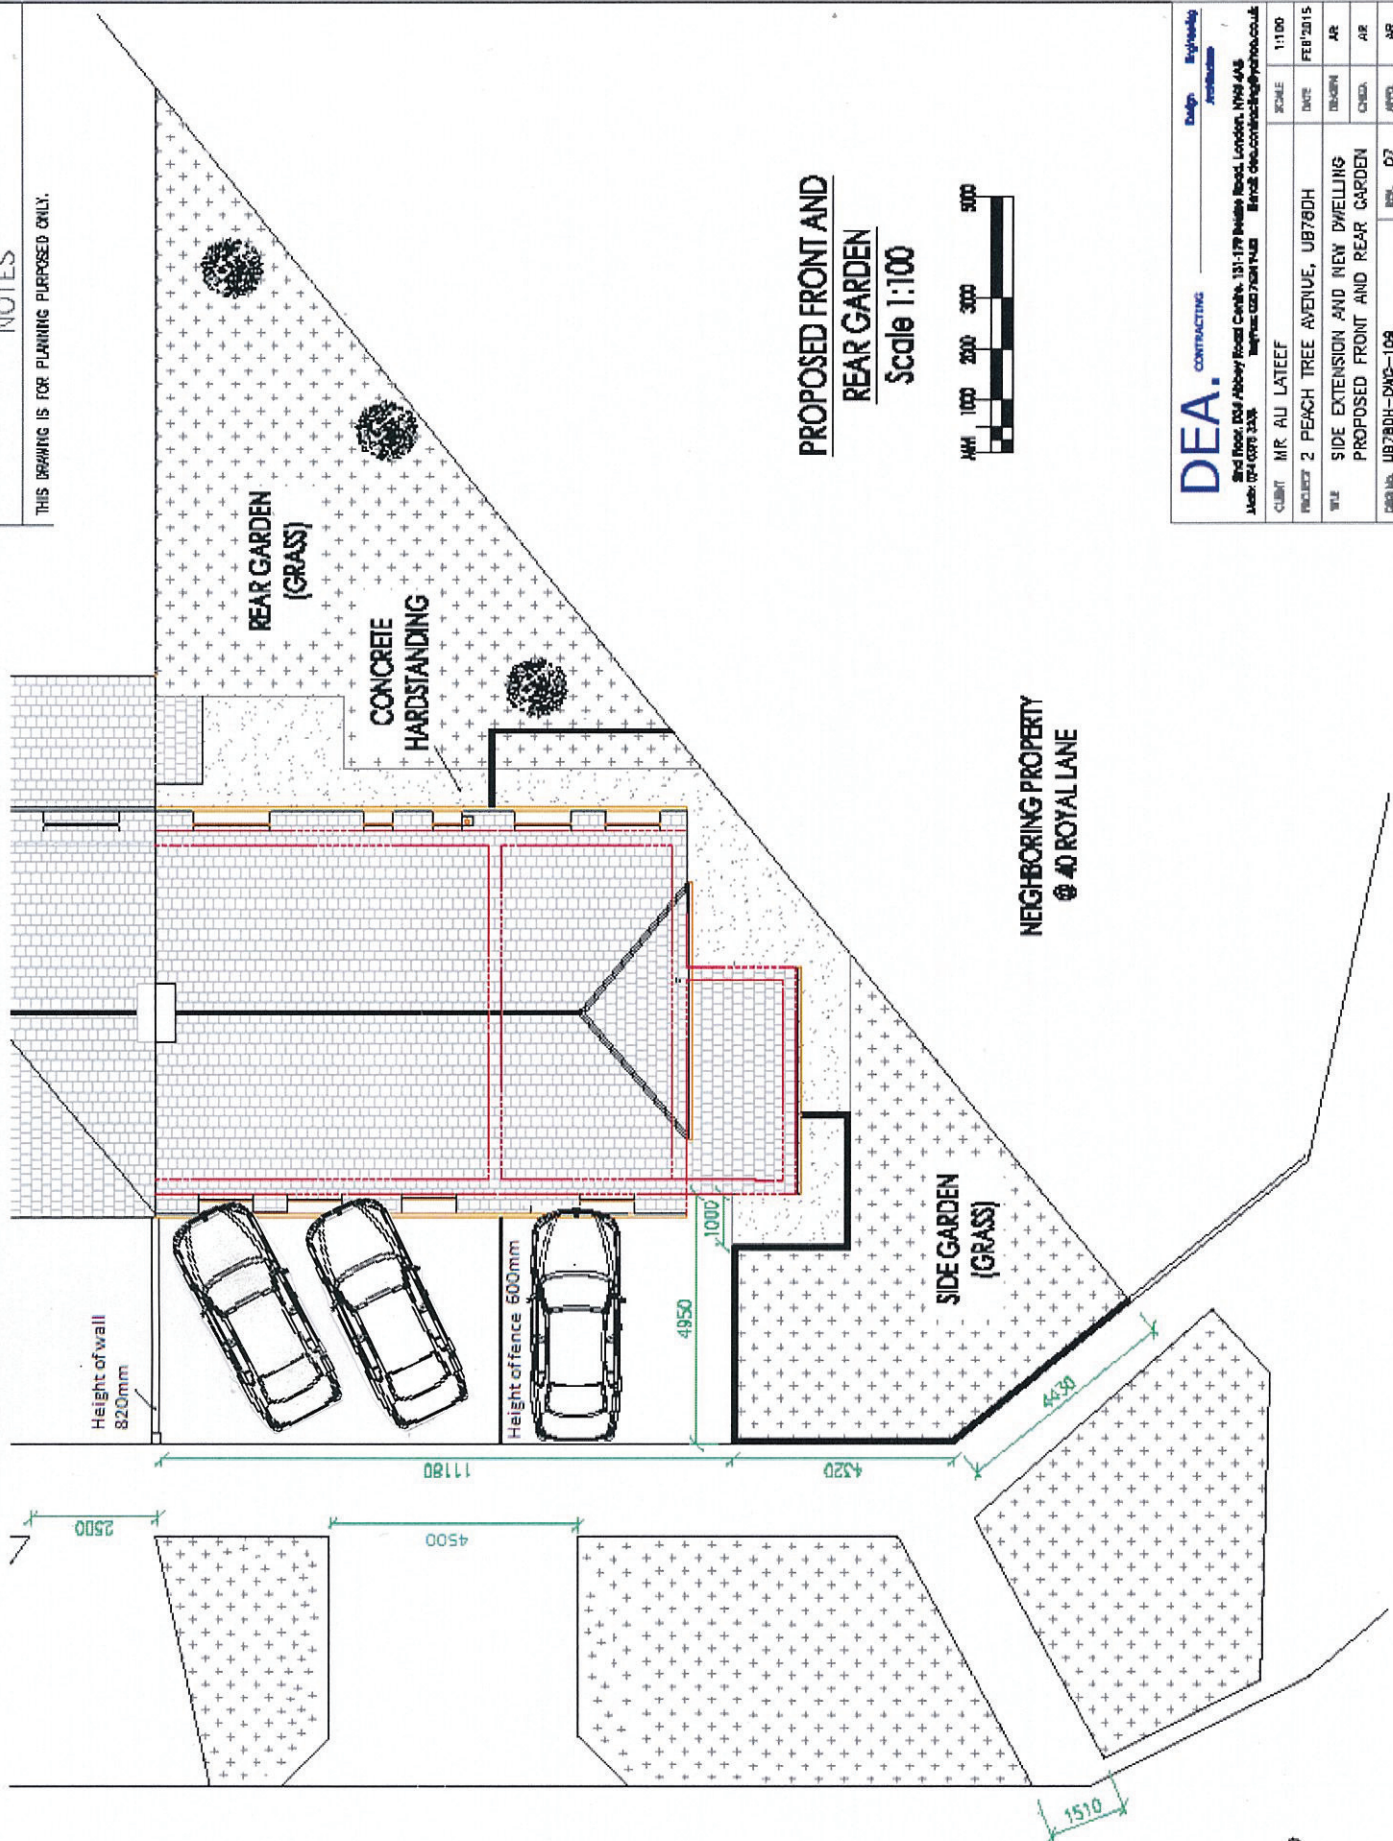

DEA. CONTRACTING		Design	Engineering	Architecture
2nd Floor, 100 Abbey Road Centre, 131-139 Melton Road, London, N16 4AS Mobile: 074 009 3306 Email: 002740093306@dea.co.uk				
CLIENT	MR. AL LATEF	SCALE	1:100	
PROJECT	2 PEACH TREE AVENUE, UB78DH	DATE	FEB/2015	
TITLE	SIDE EXTENSION AND NEW DWELLING PROPOSED FRONT AND REAR GARDEN	DESIGN	AR	
		CHECK	AR	
DRAWN BY	UB78DH-DWG-106	DATE	07	AR