


NOTES

THIS DRAWING IS FOR PLANNING PURPOSES ONLY.

PROPOSED FRONT AND REAR GARDEN Scale 1:100

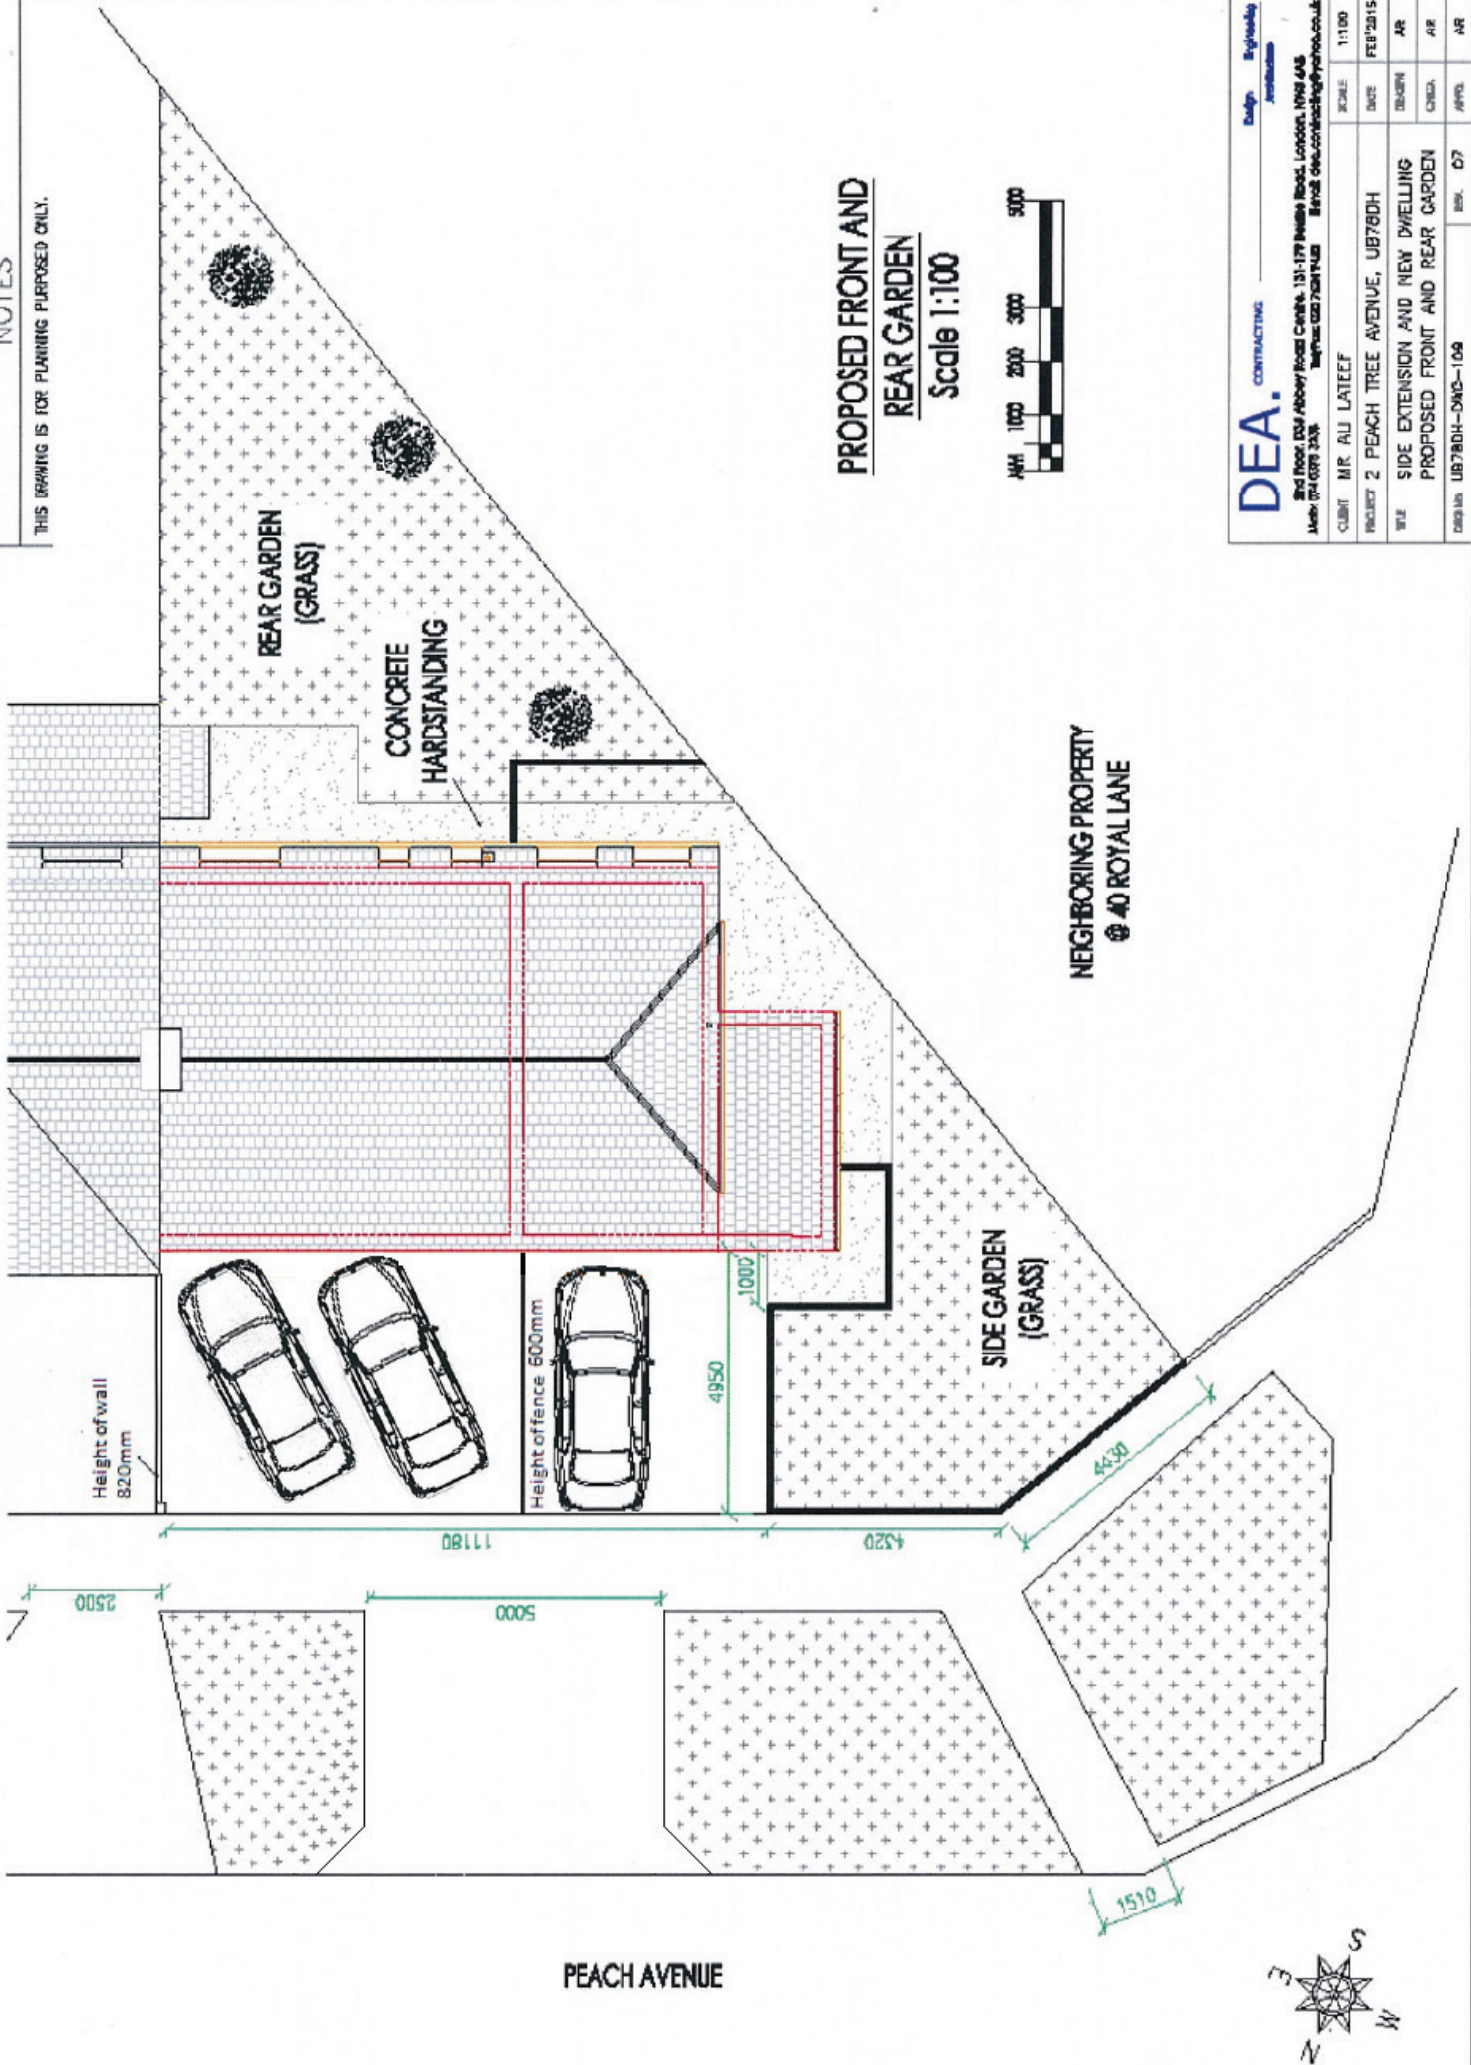

DEA. CONTRACTING		Design	Engineering	Architectural
2nd Floor 104 Abbey Road Centre, 131-137 Middle Road, London, N9 4AB Mobile: 0746 077 3333 Email: deacontracting@yahoo.co.uk				
CLIENT	MR ALI LATEEF	SCALE	1:100	
PROJECT	2 PEACH TREE AVENUE, UB7 8DH	DATE	FEB/2015	
TITLE	SIDE EXTENSION AND NEW DWELLING	DESIGN	AR	
	PROPOSED FRONT AND REAR GARDEN	CHECK	AR	
DRAWN	UB78DH-DWG-104	REV.	07	APPD.
				AR