



NOTES

THIS DRAWING IS FOR PLANNING PURPOSES ONLY.

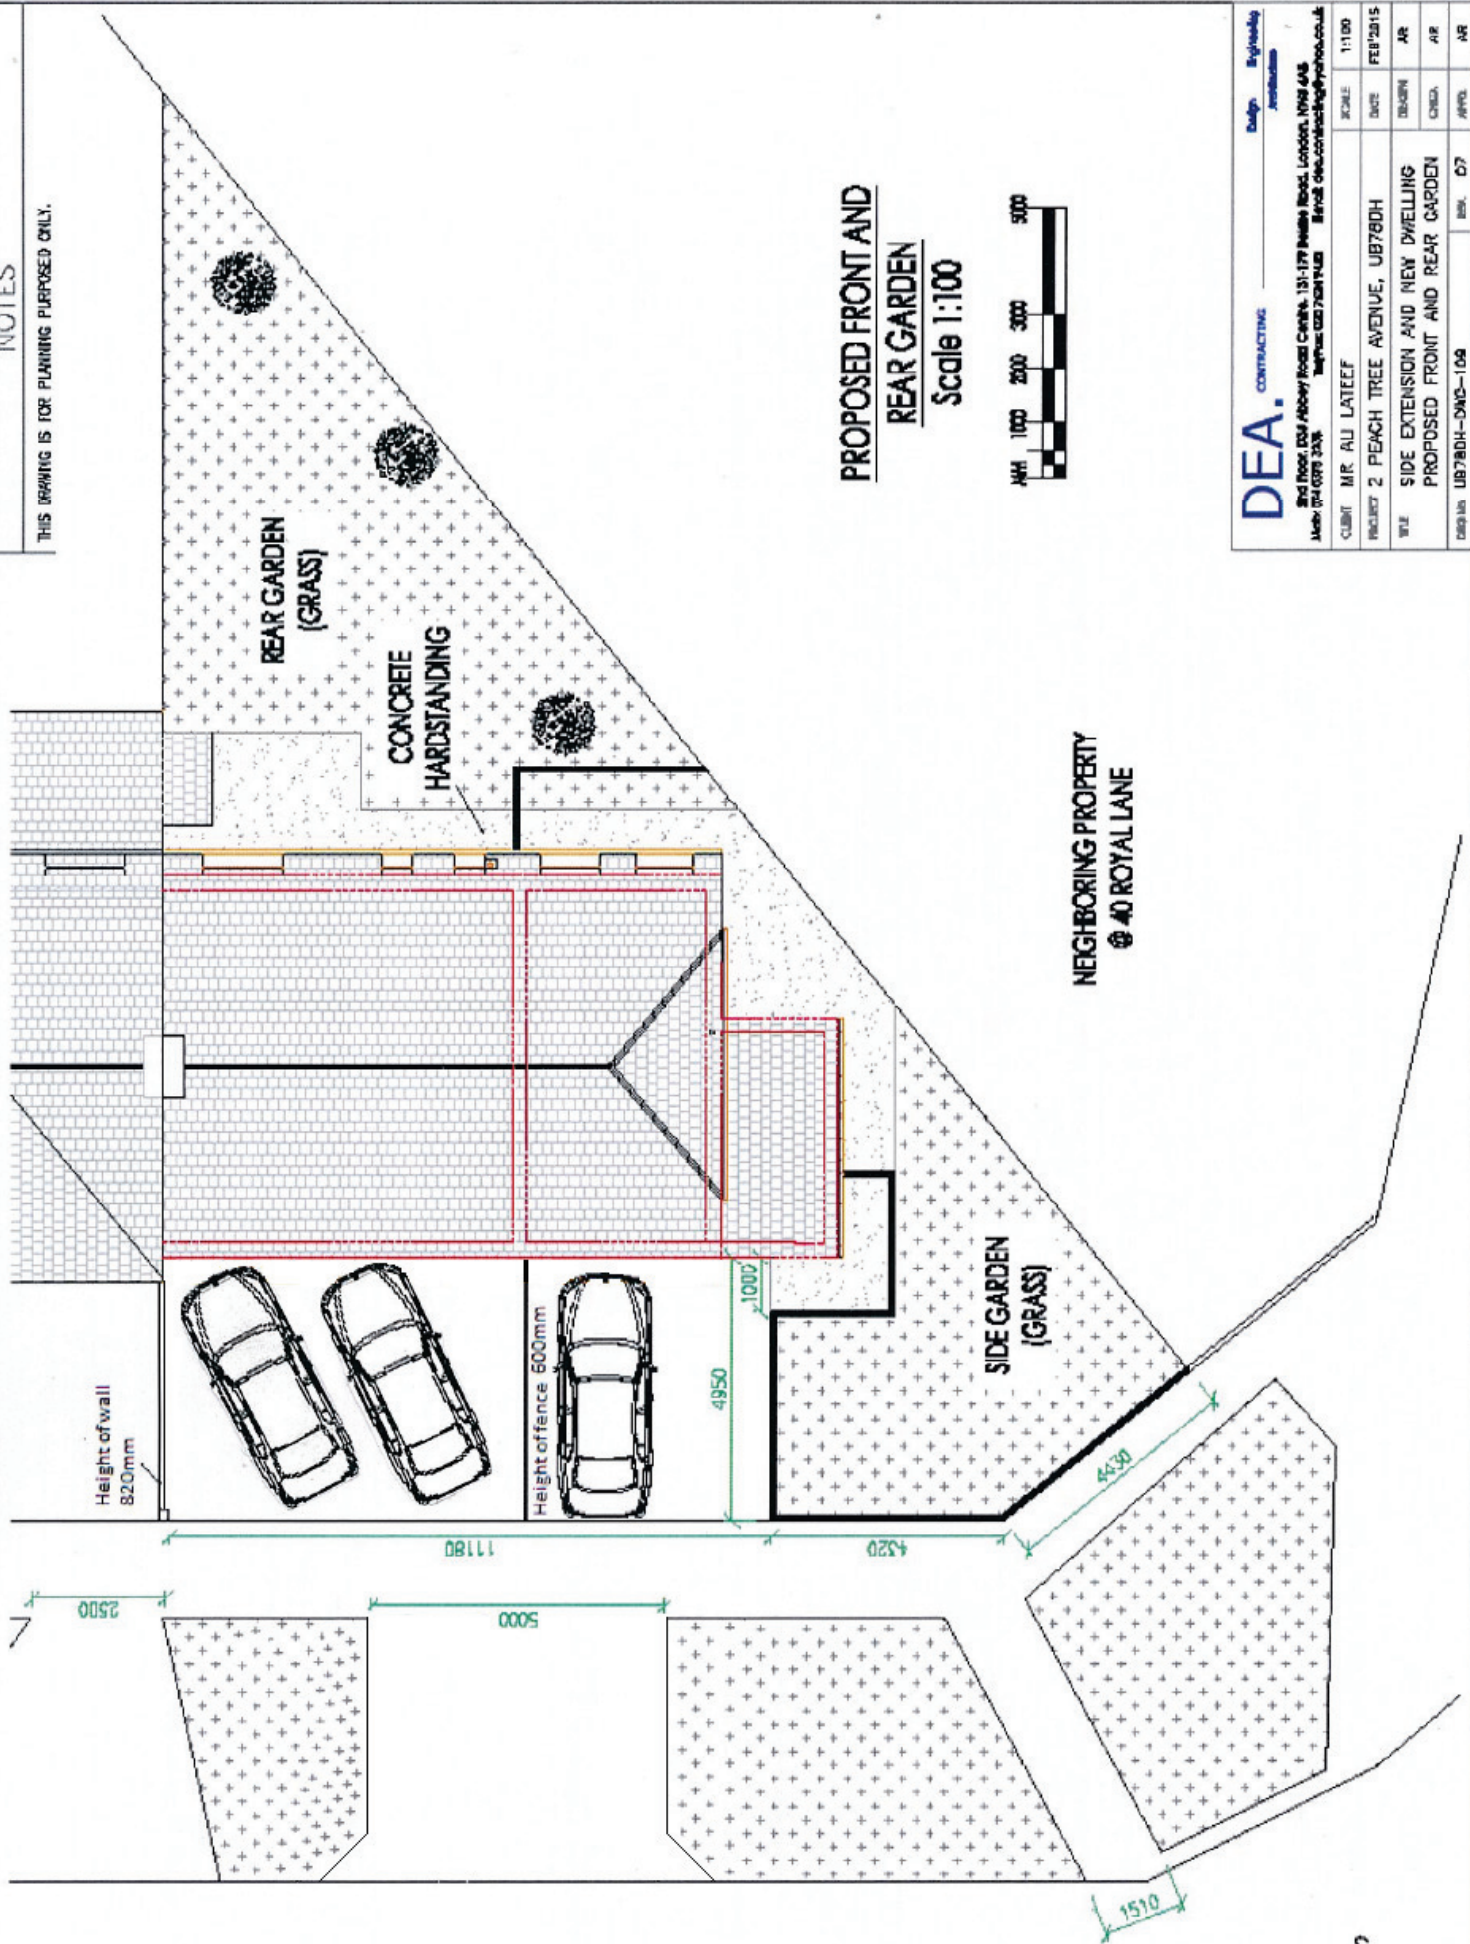

PROPOSED FRONT AND REAR GARDEN Scale 1:100

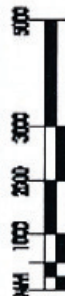

DEA. CONTRACTING		Design	Engineering	Architectural
2nd Floor 104 Abbey Road, Camden, 131-177 Middle Road, London, N16 4AS Mobile: 074 6077 3338 Email: deacontracting@yahoo.co.uk				
CLIENT	MR ALI LATEEF	SCALE	1:100	
PROJECT	2 PEACH TREE AVENUE, UB78DH	DATE	FEB/2015	
TITLE	SIDE EXTENSION AND NEW DWELLING	DESIGN	AR	
	PROPOSED FRONT AND REAR GARDEN	CHECK	AR	
DRAWN	UB78DH-DWG-104	REV.	07	APPD.

PEACH AVENUE

