


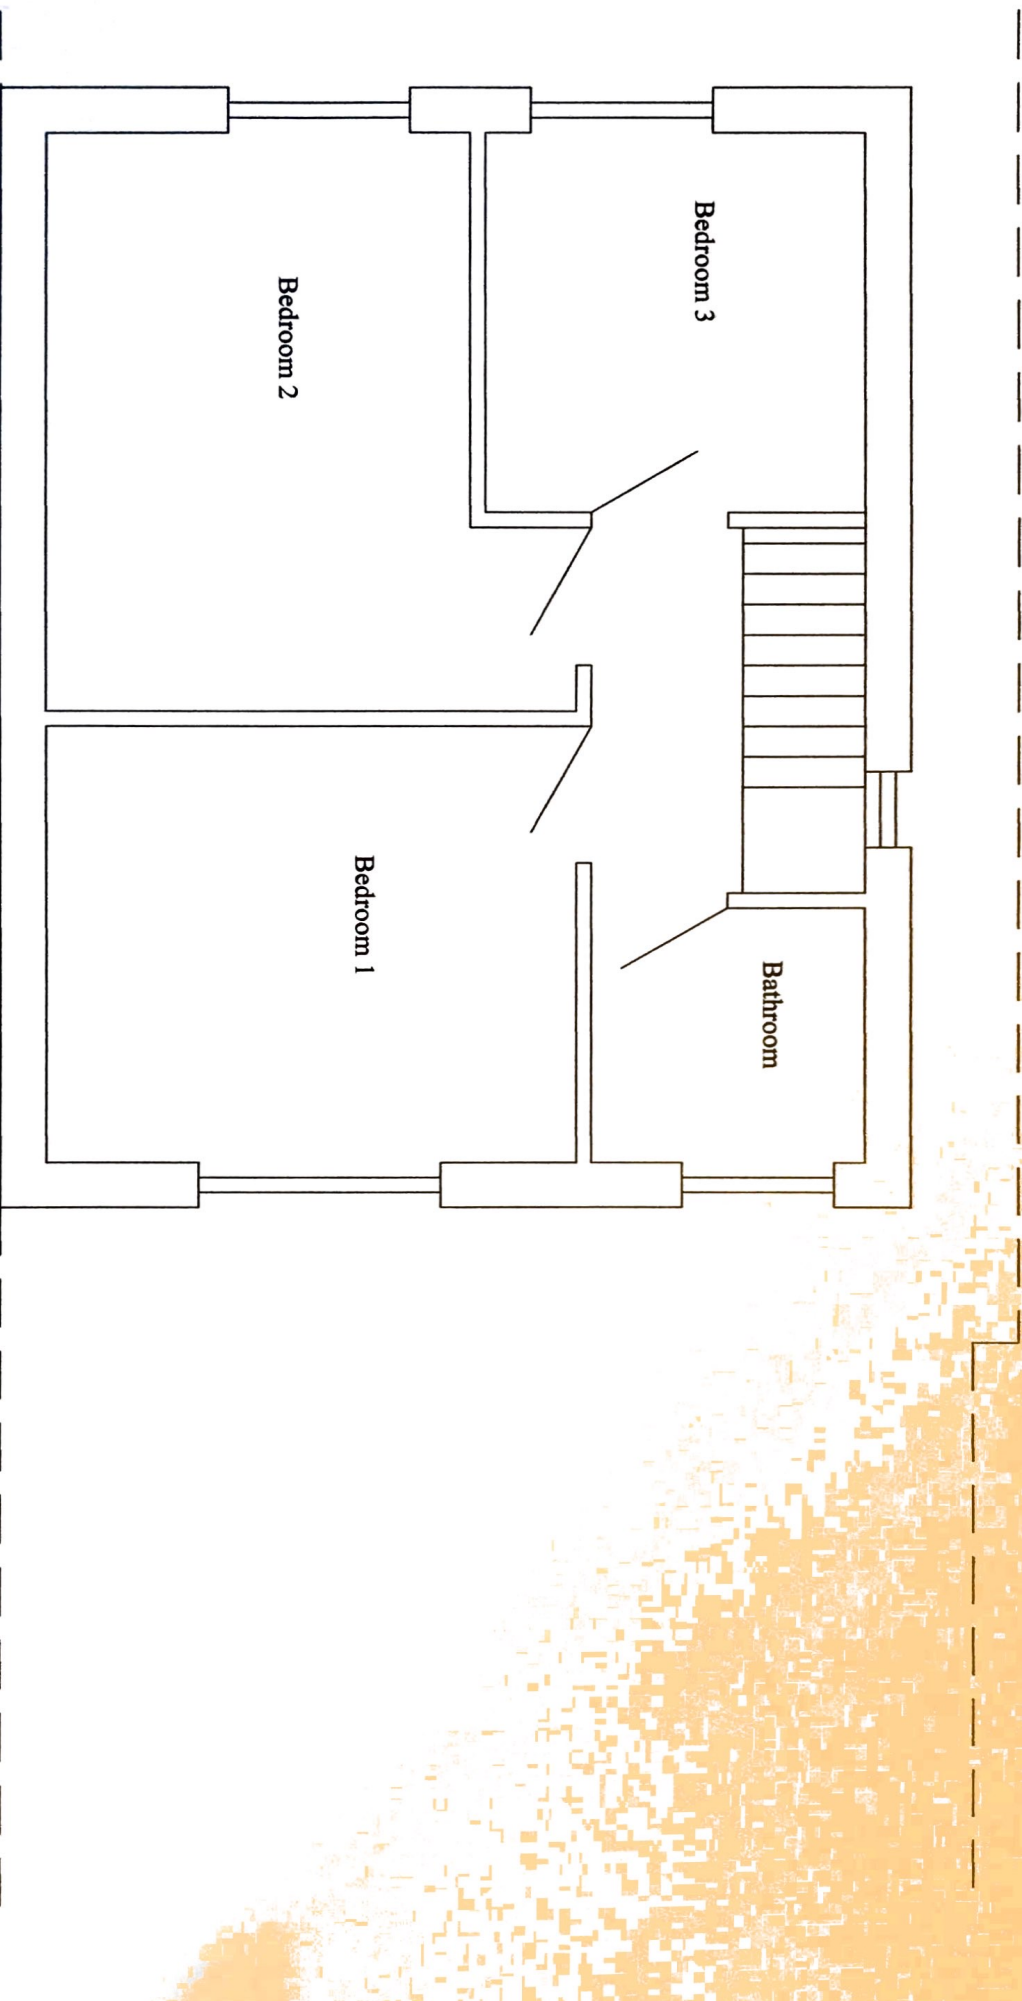

29 Austin Waye, Uxbridge
Rear Extension - Existing First Floor Plan