


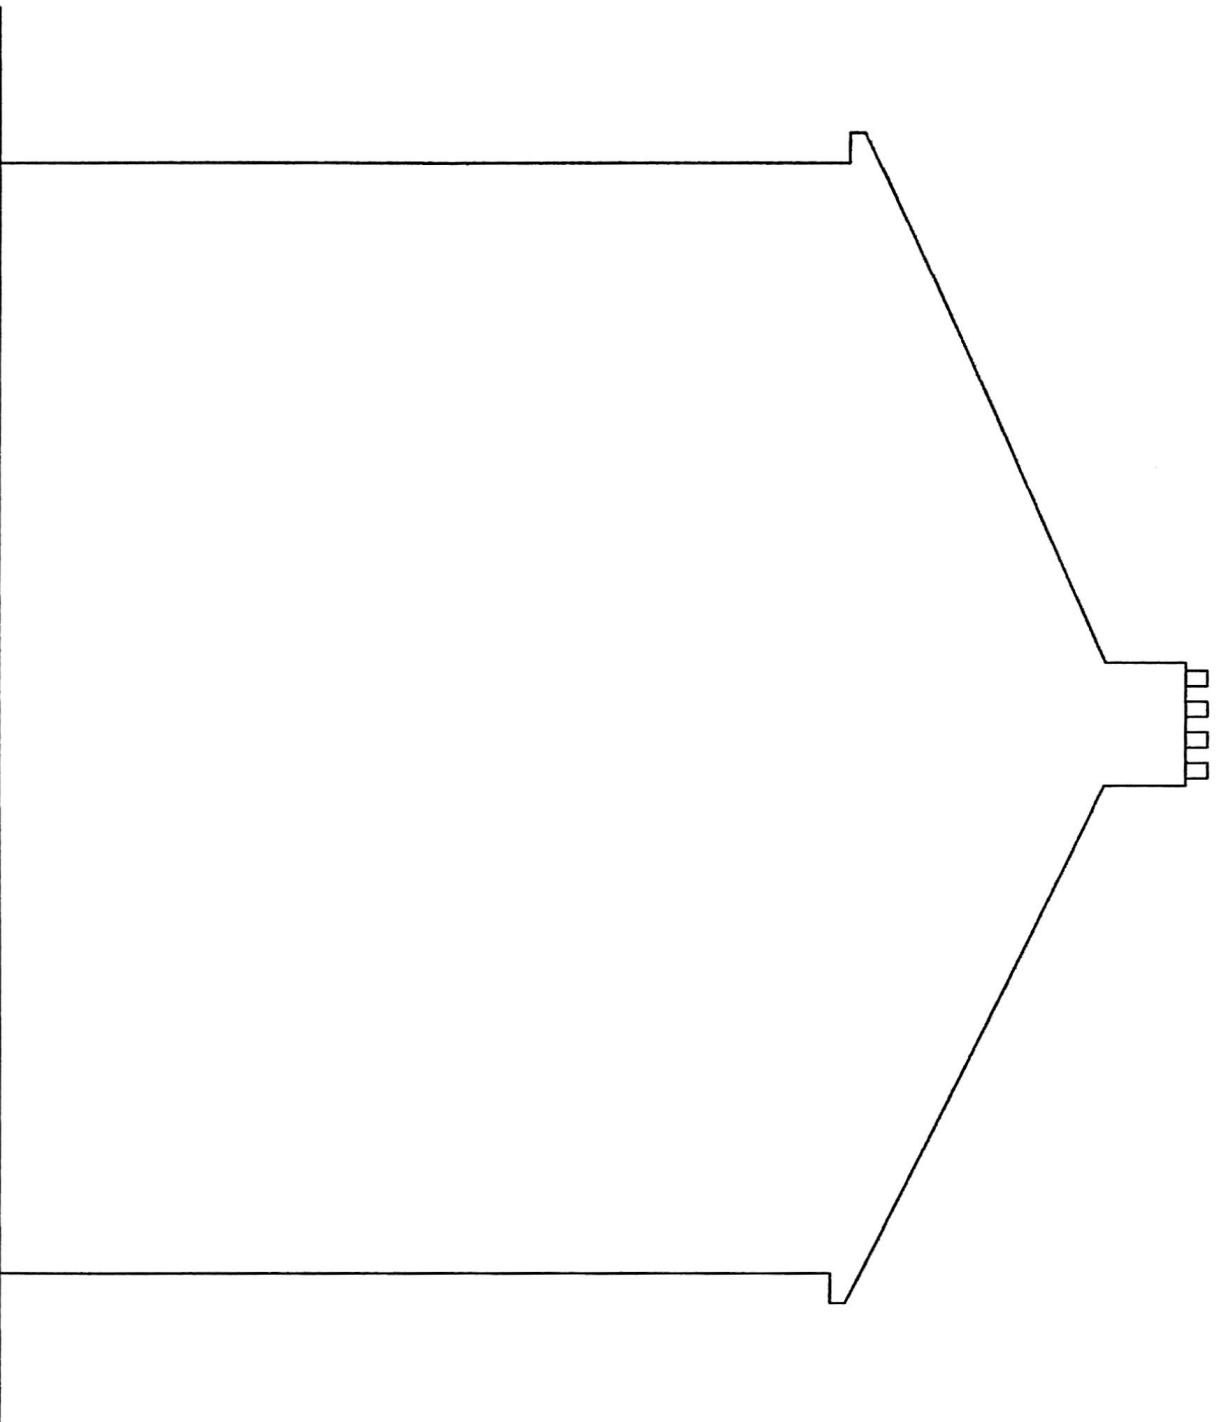

Scale 1:50
DR W04

29 Austin Waye, Uxbridge

Rear Extension - Existing side elevation

