


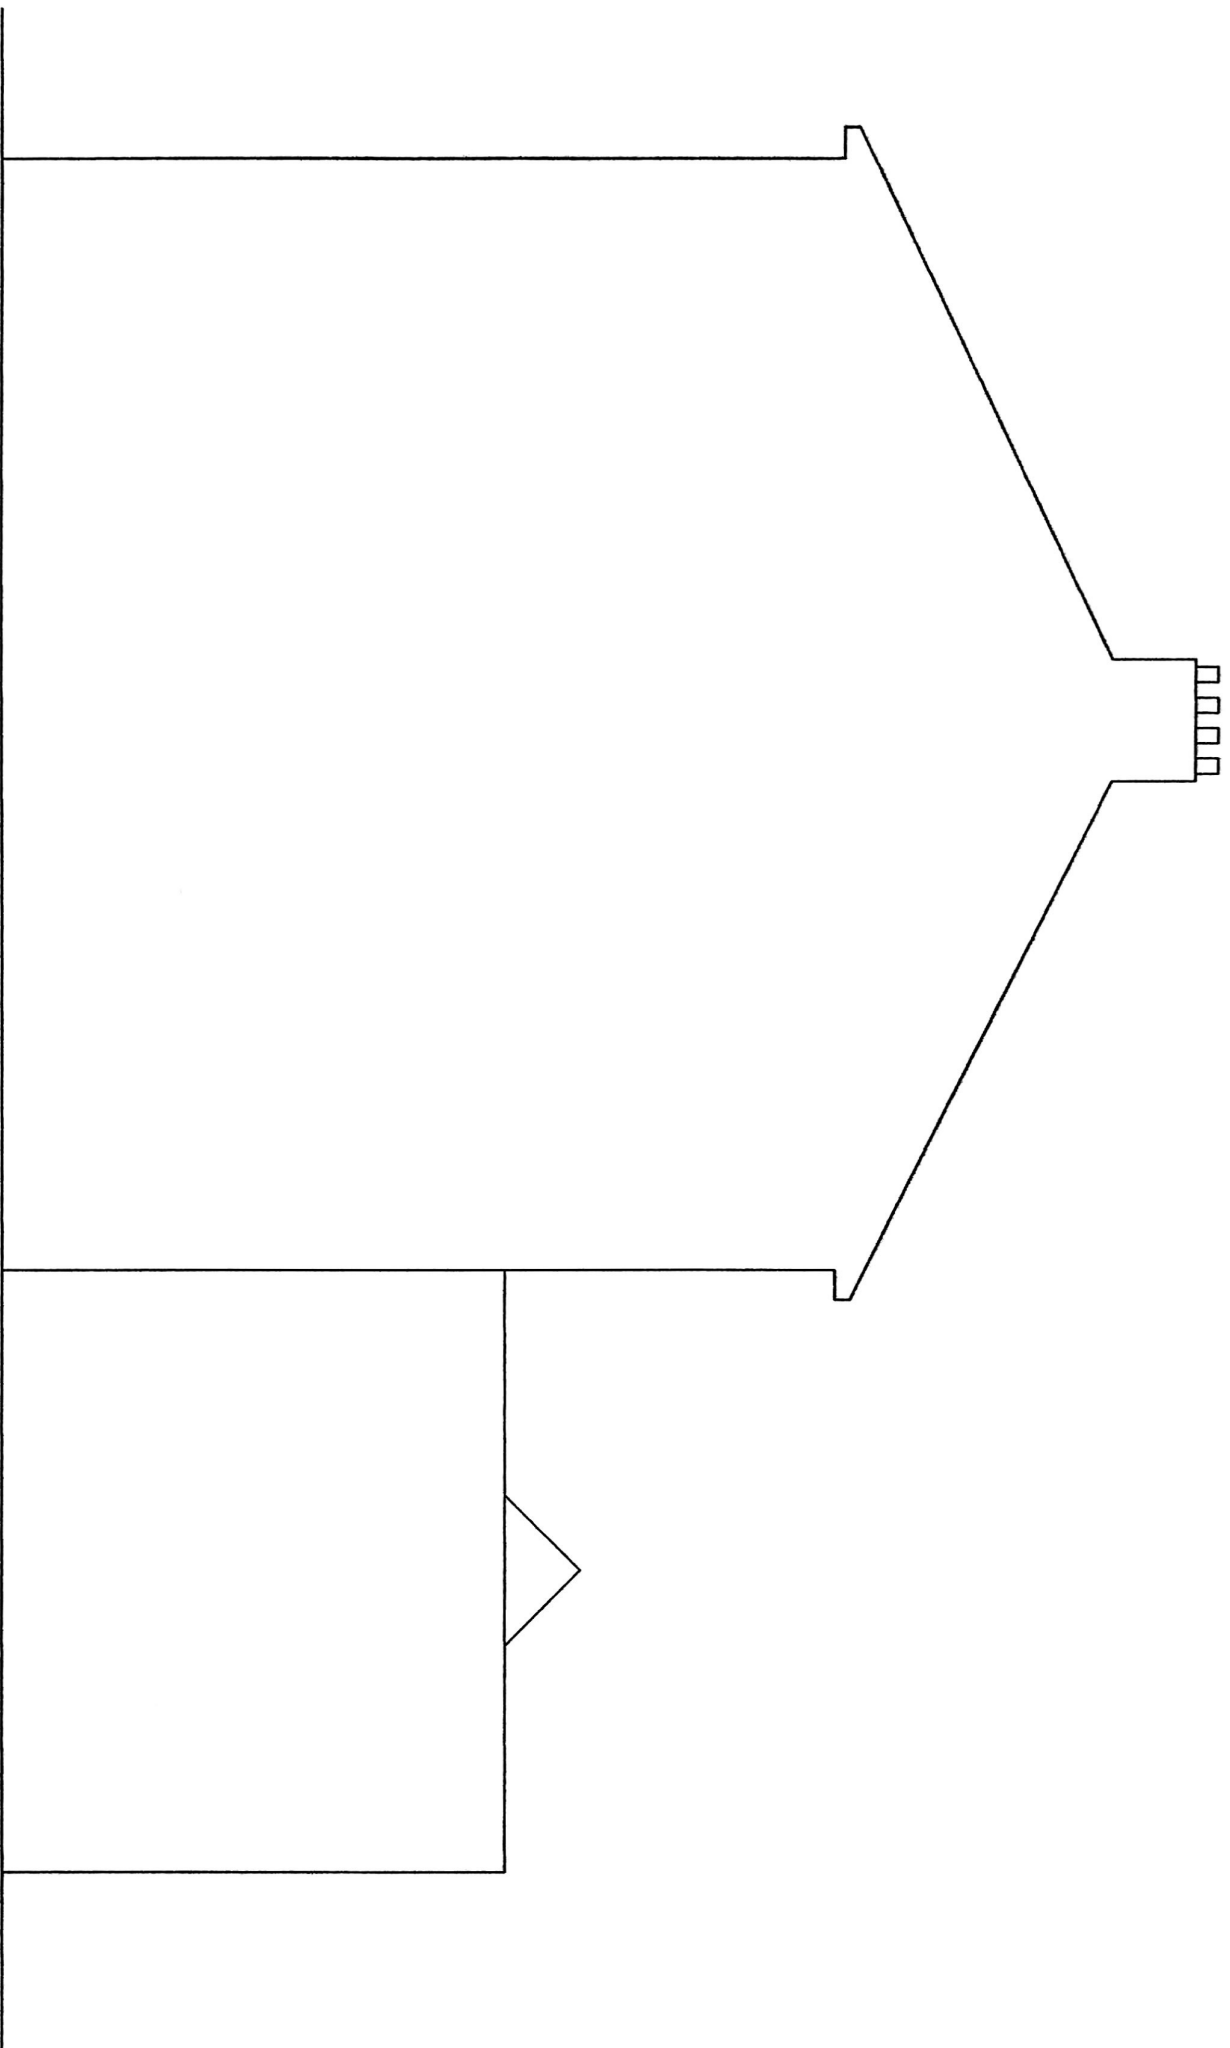

Scale 1:50
DWR09

29 Austin Way, Uxbridge
Rear Extension - Proposed side elevation

0 1.0 2.0 3.0 4.0 5.0m