


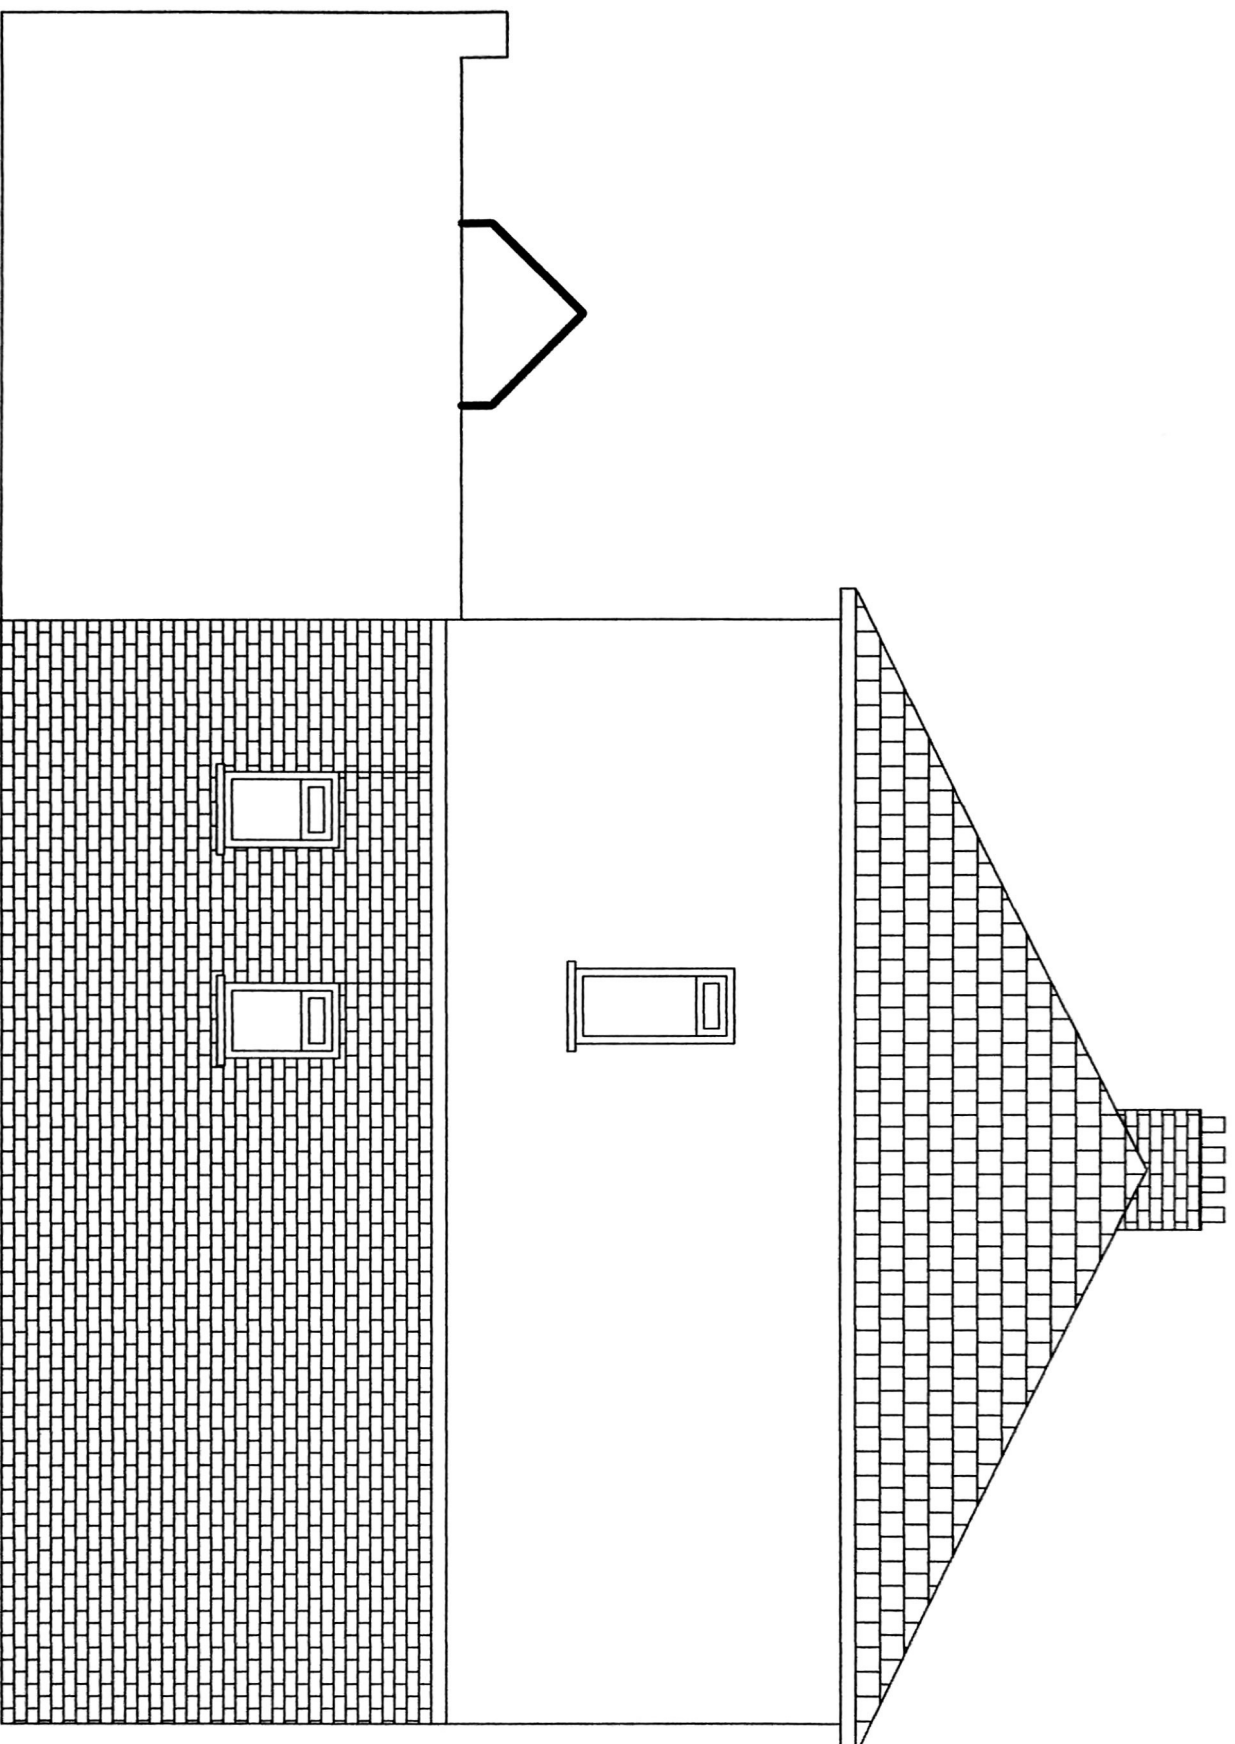

Scale 1:50
DWR10

29 Austin Way, Uxbridge
Rear Extension - Proposed side elevation 2