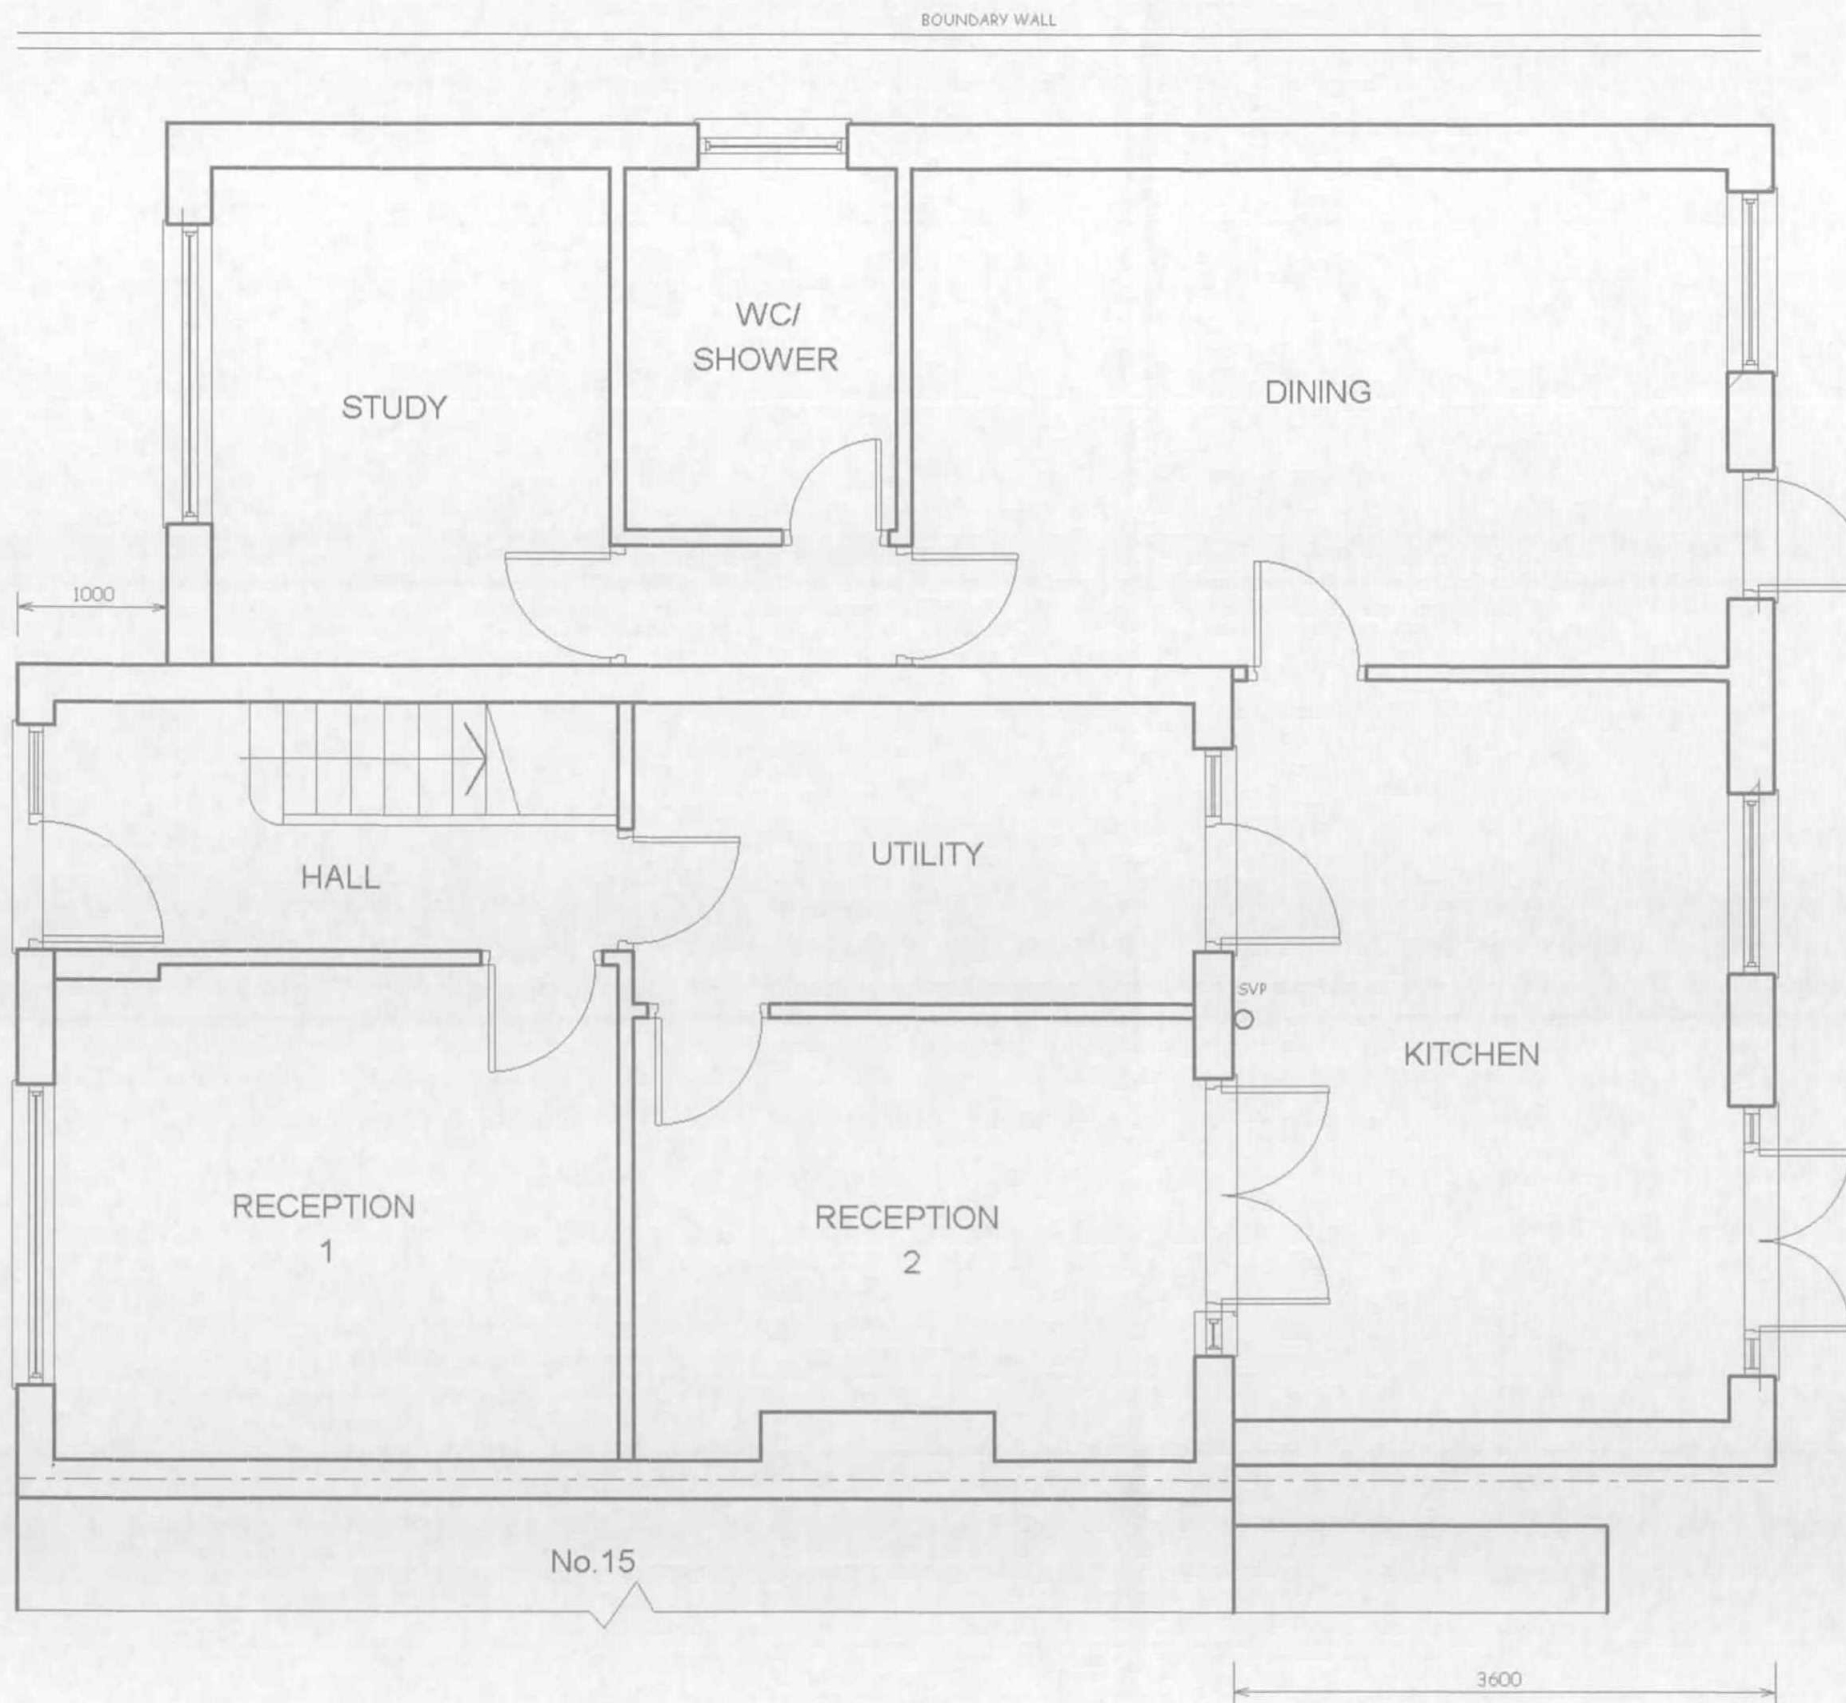


SCALE BAR

NOTES:
ALL DIMENSIONS MUST BE CHECKED ON SITE AND NOT
SCALED FROM THIS DRAWING

12 MAY 2017

REV.	DATE	DESCRIPTION
------	------	-------------

COPYRIGHT

R.P.ARCHITECTURAL SERVICES
39A,NORWICH ROAD
NORTHWOOD
MIDDLESEX
HA6 1ND

T:07753 659794

JOB TITLE:

13 STAR ROAD
HILLINGDON
UB10 0GH

DRAWING TITLE

EXISTING GROUND FLOOR

SCALE: 1:50

DATE:APR2017

DRAWN: RPA

DRG. NO.

RPA/13/SR/301

REV.