


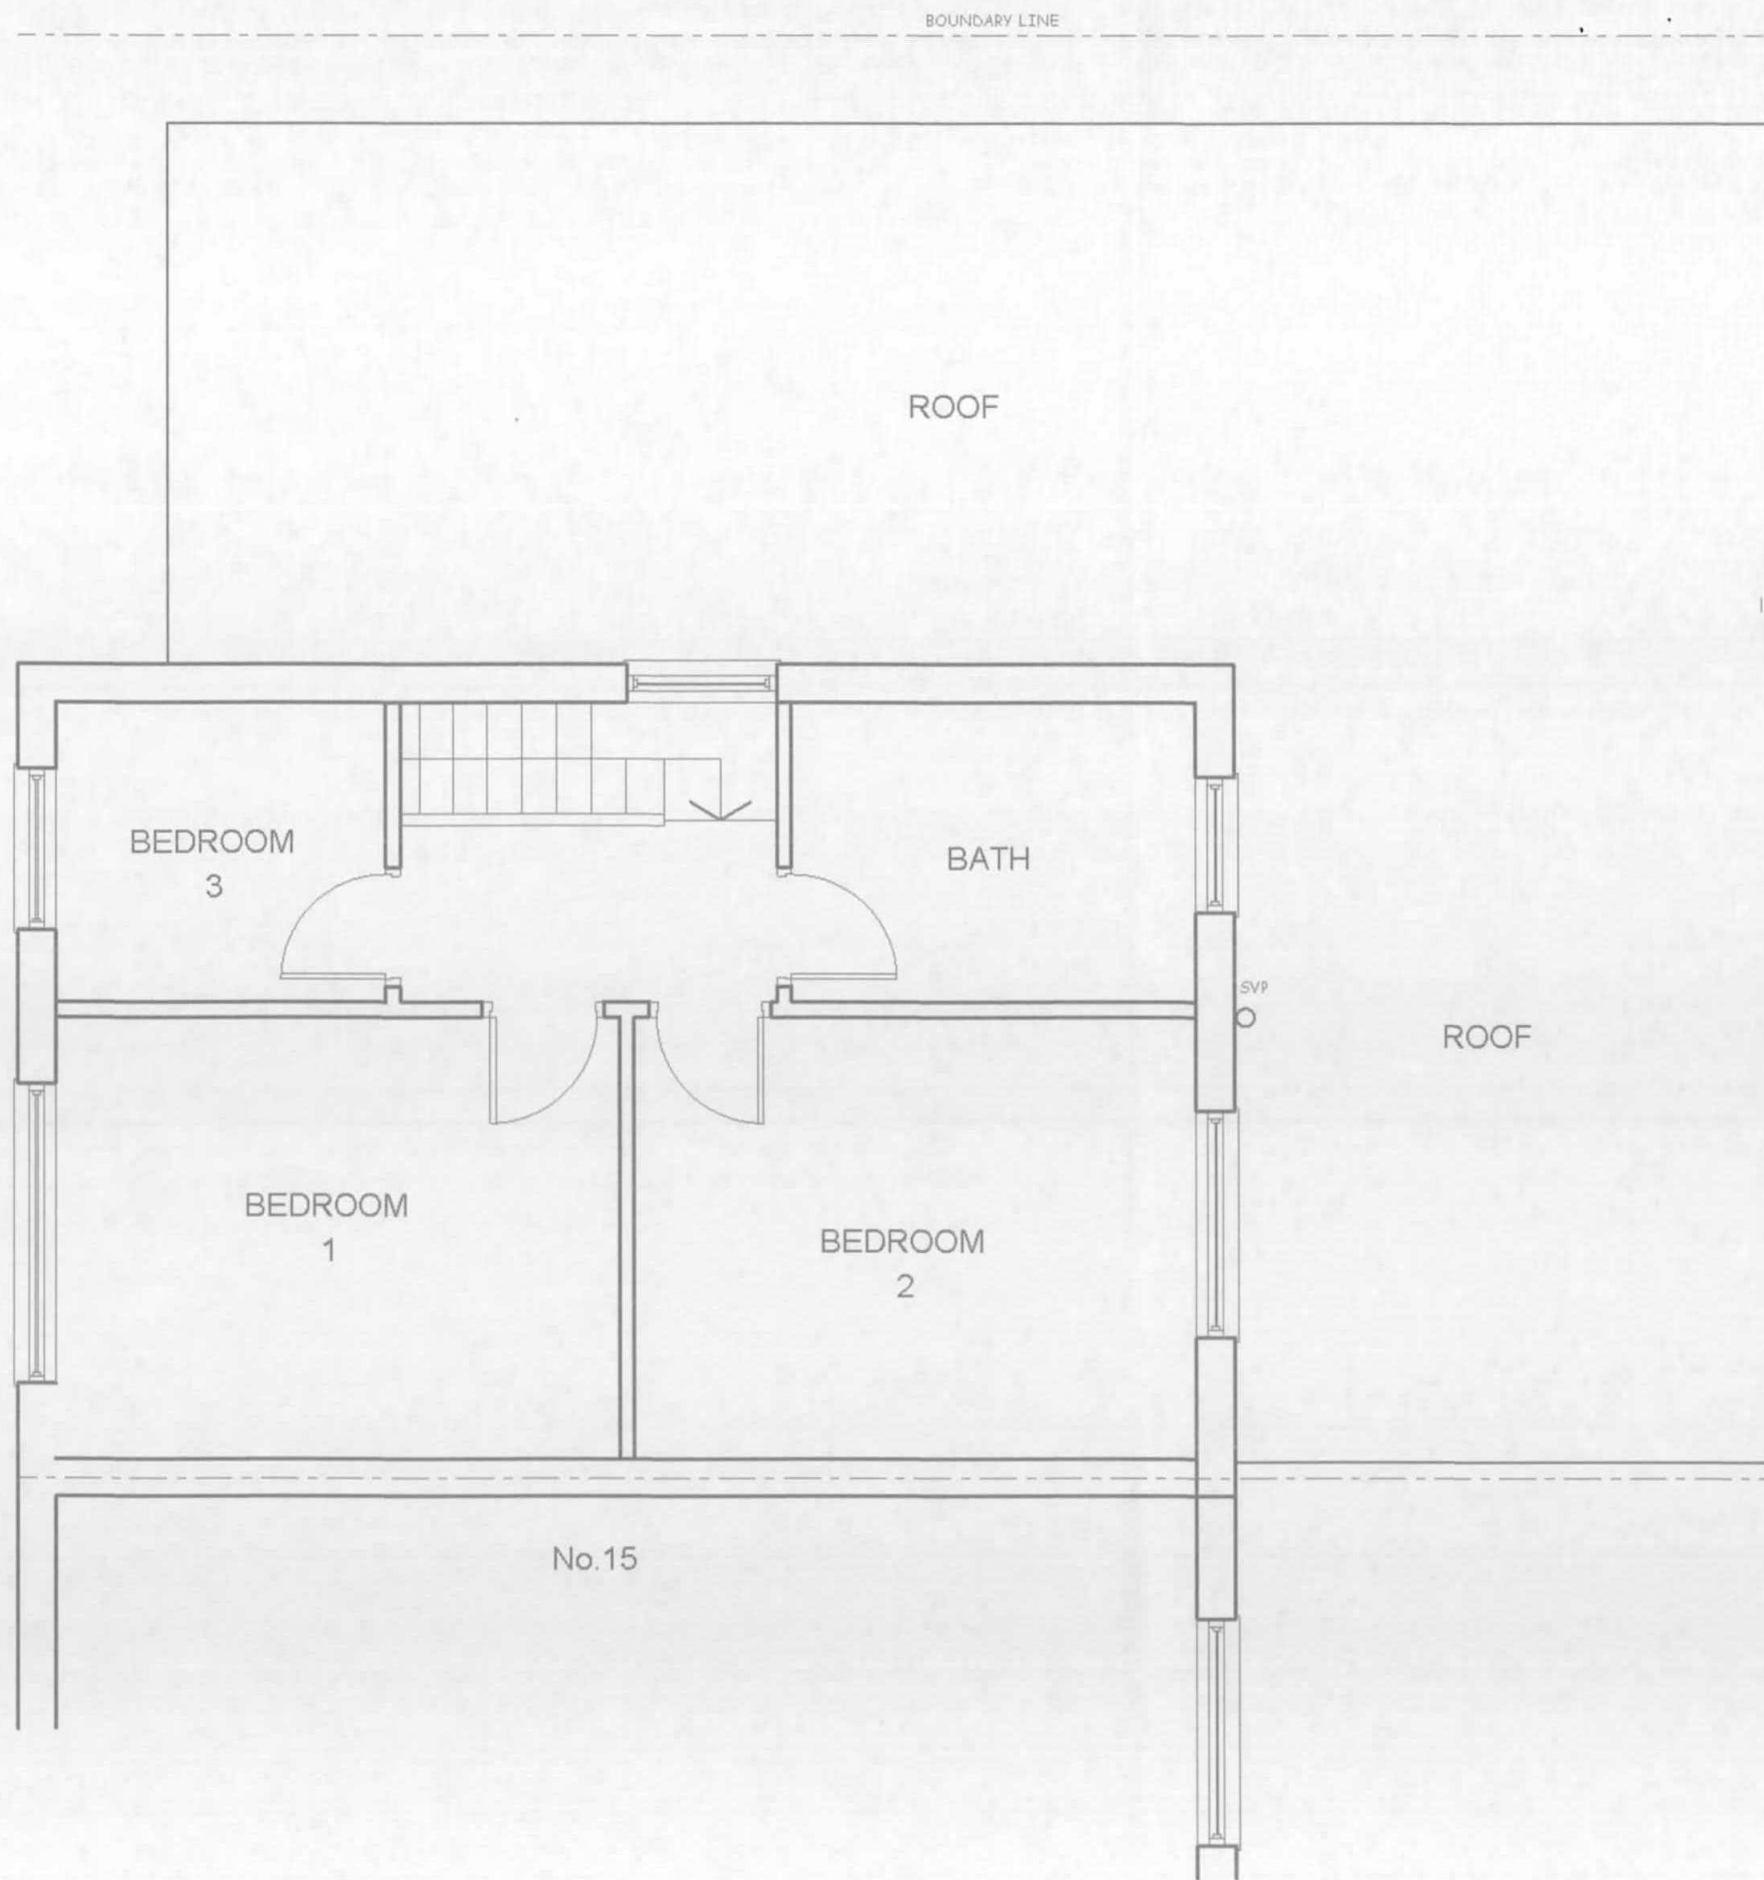

NOTES:
ALL DIMENSIONS MUST BE CHECKED ON SITE AND NOT
SCALED FROM THIS DRAWING

12 MAY 2017

A		
REV.	DATE	DESCRIPTION

COPYRIGHT

R.P.ARCHITECTURAL SERVICES
39A,NORWICH ROAD
NORTHWOOD
MIDDLESEX
HA6 1ND

T:07753 659794

JOB TITLE:

13 STAR ROAD
HILLINGDON
UB10 0GH

DRAWING TITLE

EXISTING FIRST FLOOR

SCALE: 1:50

DATE:APR2017

DRAWN: RPA

DRG. NO.	REV.
RPA/13/SR/302	