



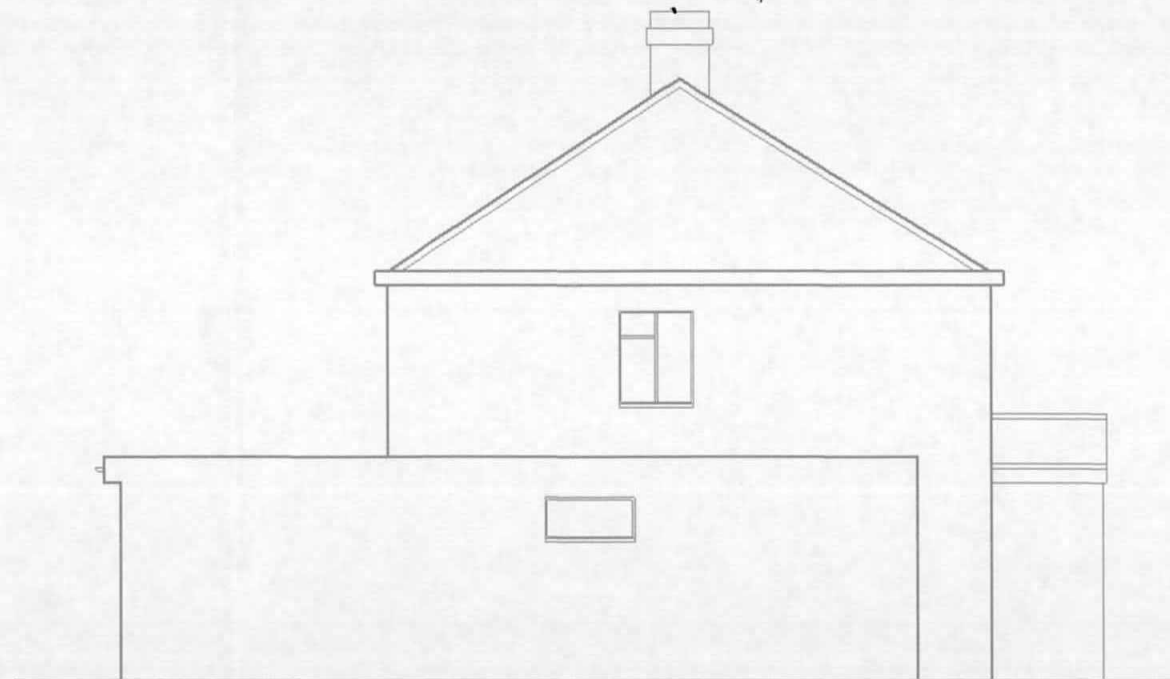

FRONT

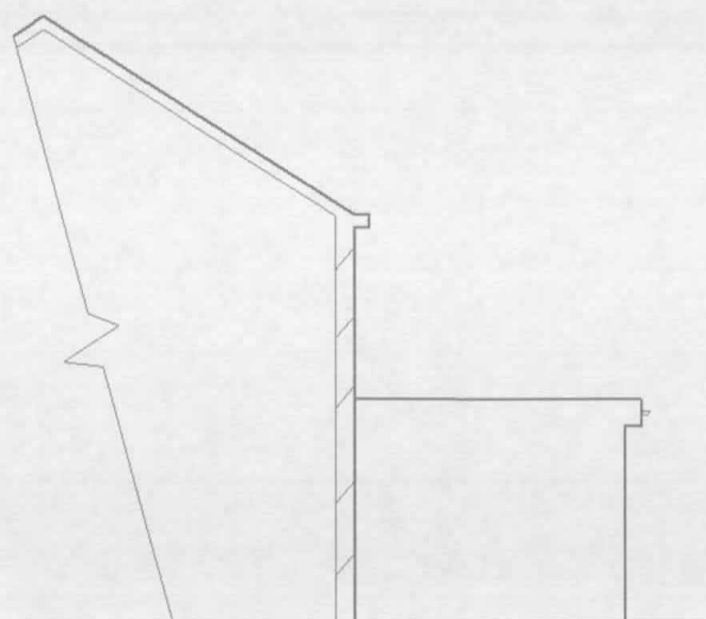


FLANK WALL



OPPOSITE FLANK WALL



REAR

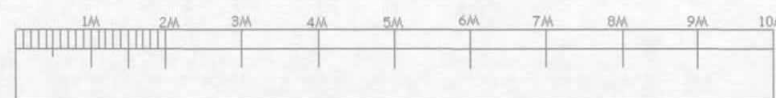

SCALE BAR

NOTES:
ALL DIMENSIONS MUST BE CHECKED ON SITE AND
NOT SCALED FROM THIS DRAWING

12 MAY 2017

A	SEPT/16	AMENDED
DATE	REVISION	

COPYRIGHT:

R.P.Architectural Services
39A NORWICH ROAD
NORTHWOOD
MIDDLESEX
HA6 1ND
Tel: 07753 659794

CLIENT:

JOB TITLE:

13 STAR ROAD
HILLINGDON
UB10 0GH

DRAWING TITLE:

EXISTING ELEVATIONS

SCALE : 1:100

DATE: APR/2017

DRAWN: RPA

DRG. NO.

RPA/13/SR/304

REV.