


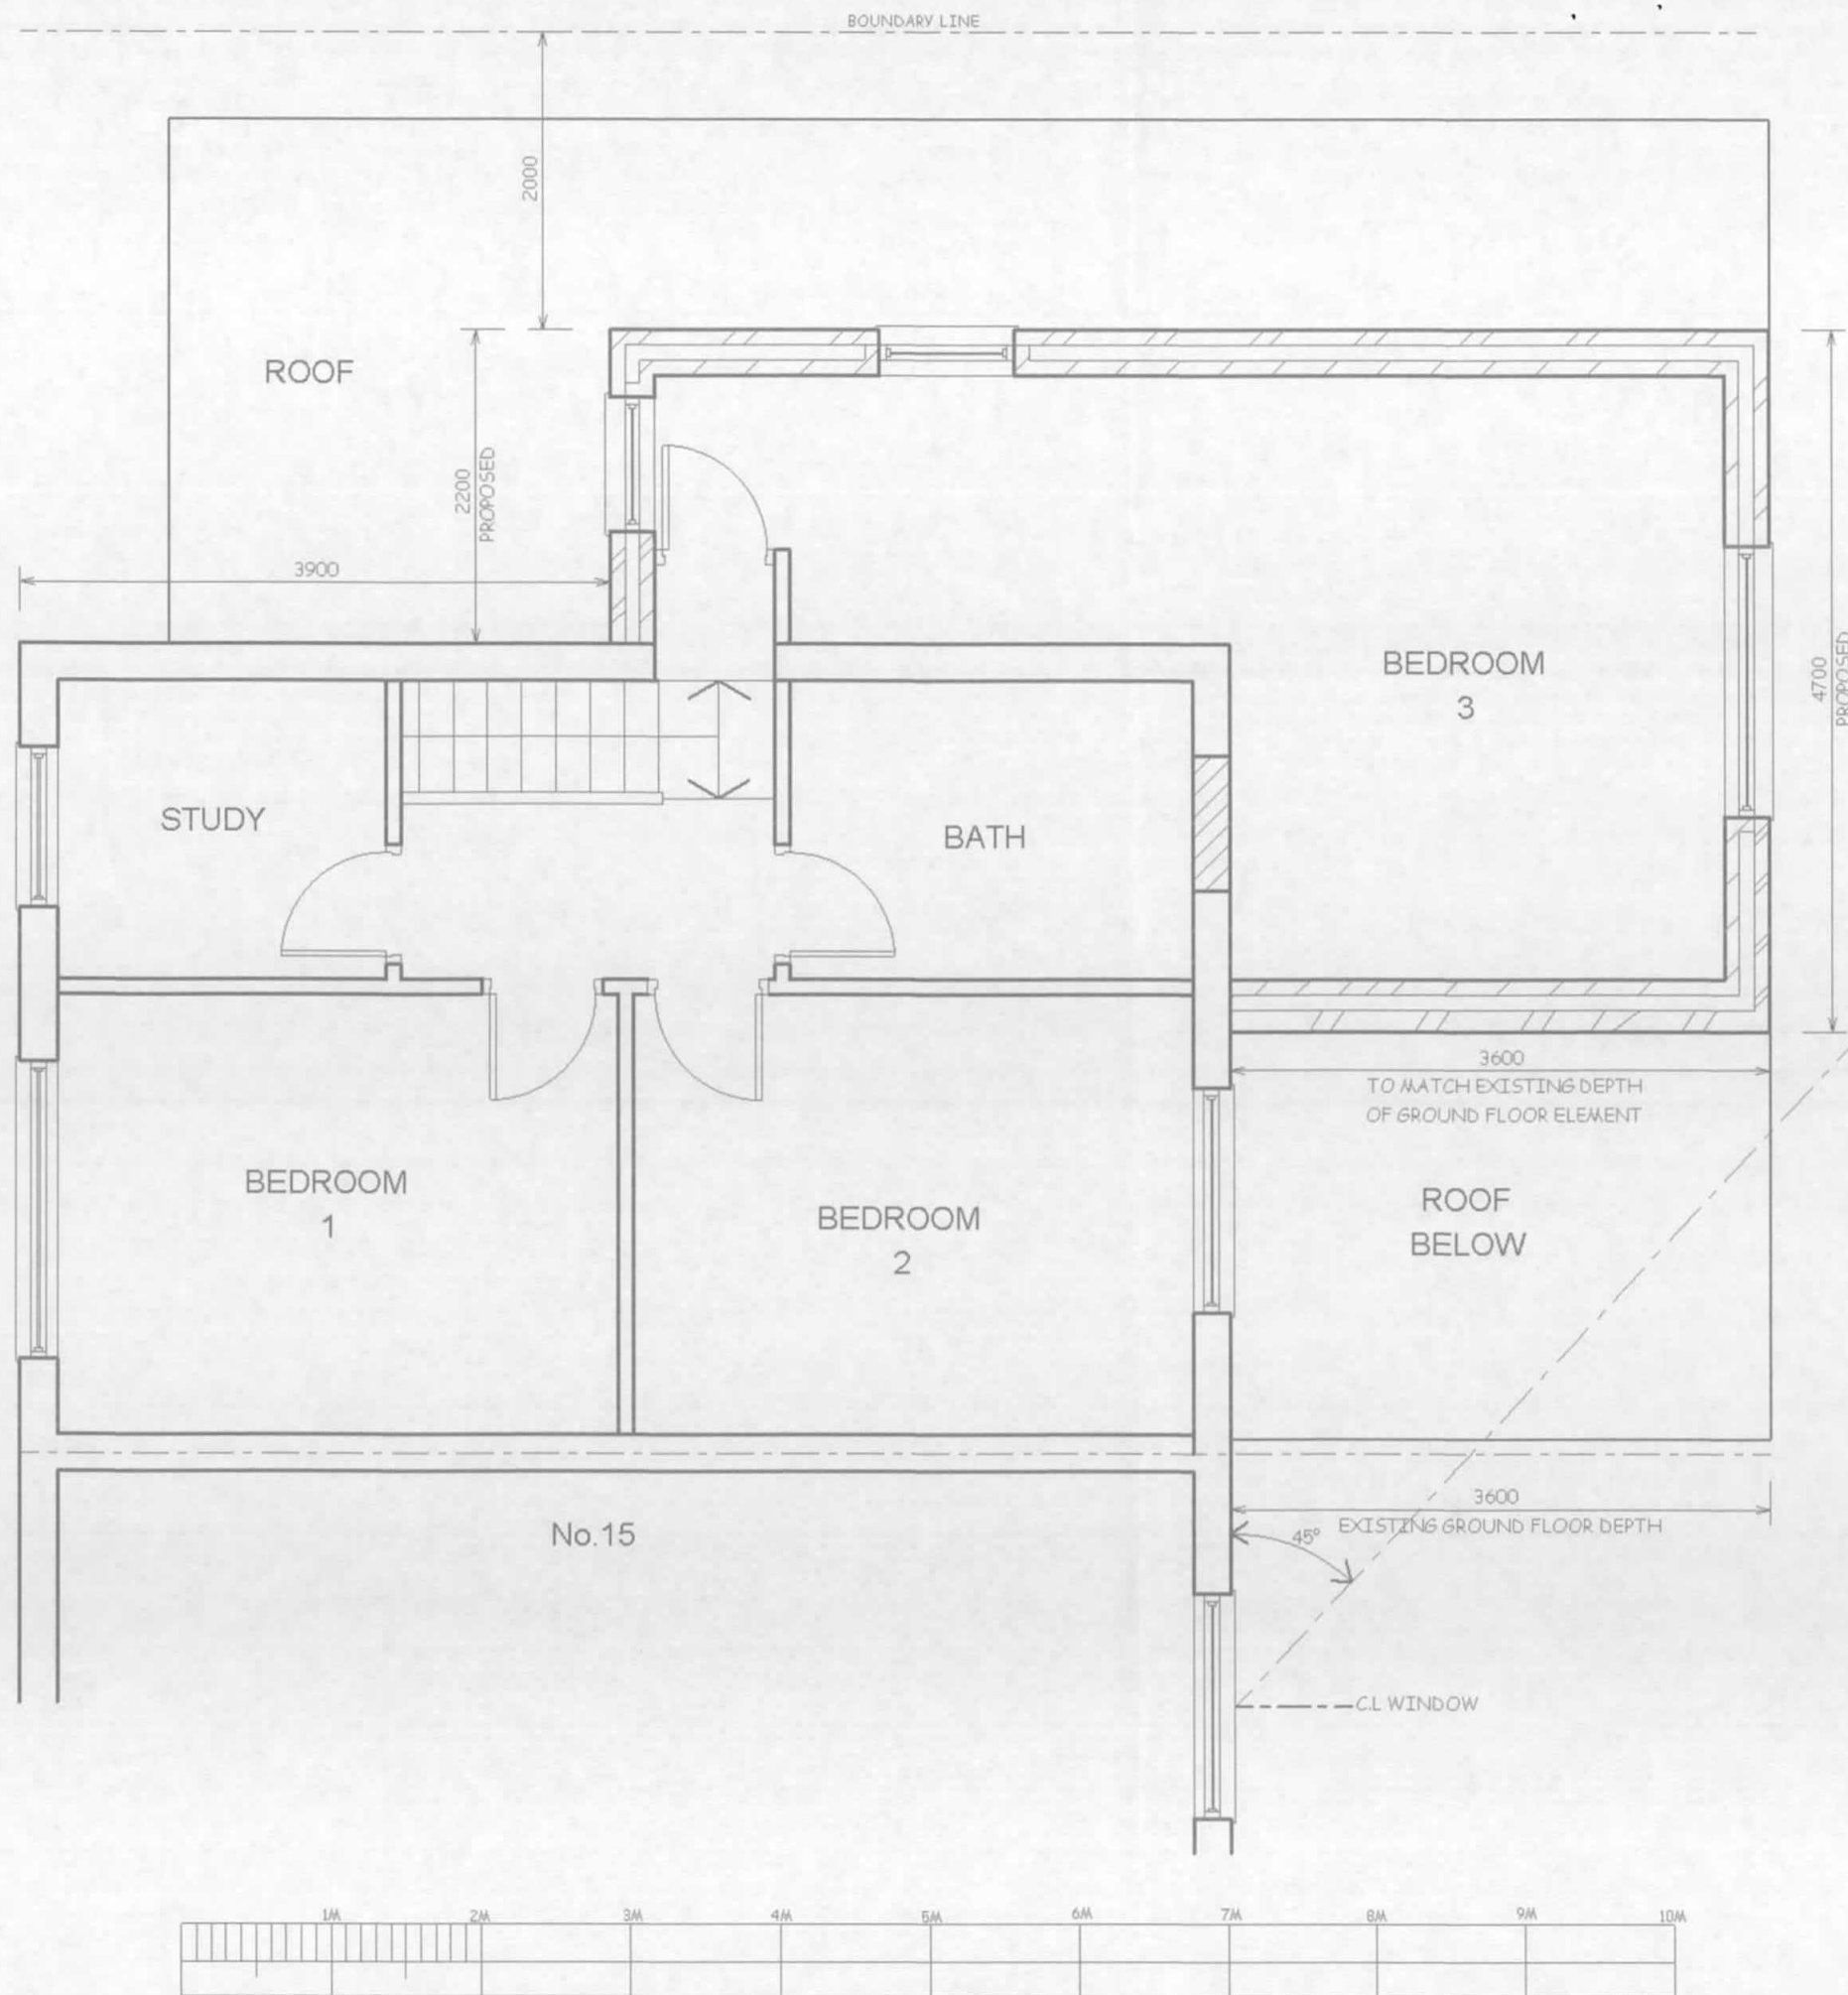

NOTES:
ALL DIMENSIONS MUST BE CHECKED ON SITE AND NOT
SCALED FROM THIS DRAWING

12 MAY 2017

REV.	DATE	DESCRIPTION
A	MAR/17	LAYOUT AMENDED FOR RESUBMISSION

COPYRIGHT

R.P.ARCHITECTURAL SERVICES
39A, NORWICH ROAD
NORTHWOOD
MIDDLESEX
HA6 1ND

T:07753 659794

JOB TITLE:

13 STAR ROAD
HILLINGDON
UB10 0GH

DRAWING TITLE

PROPOSED FIRST FLOOR

SCALE: 1:50

DATE: JULY 2016

DRAWN: RPA

DRG. NO.

RPA/13/SR/303

REV.

A