



FRONT




FLANK WALL

MATERIALS:

TILES TO NEW EXTENDED ROOF TO MATCH EXISTING
OR SIMILAR

EXTERNAL FINISH TO ALL NEW WALLS TO MATCH EXISTING

ALL NEW WINDOWS AND DOOR TO BE DOUBLE GLAZED IN
WHITE UPVC WITH WINDOW IN SIMILAR PROFILE

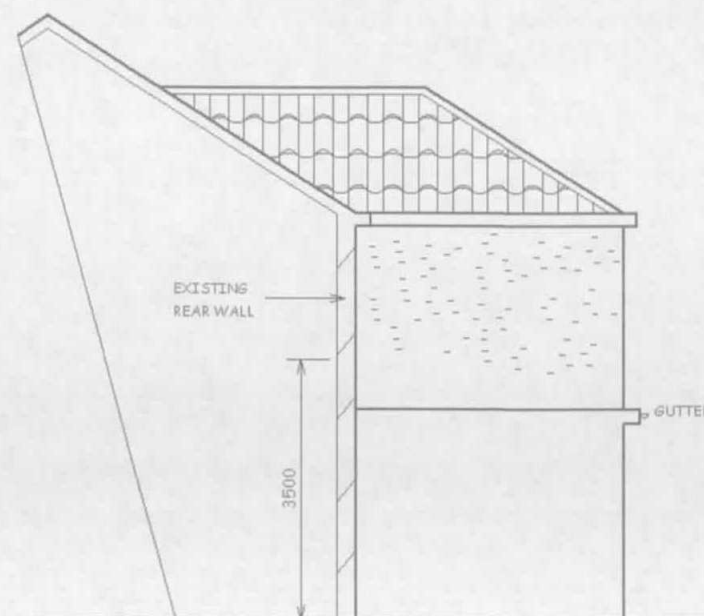

OPPOSITE FLANK WALL



REAR



SCALE BAR

NOTES:
ALL DIMENSIONS MUST BE CHECKED ON SITE AND
NOT SCALED FROM THIS DRAWING

12 MAY 2017

B	APR/17	AMENDED FOR RESUBMISSION
A	SEPT/16	AMENDED
DATE	REVISION	

COPYRIGHT:

R.P.ARCHITECTURAL SERVICES
39A NORWICH ROAD
NORTHWOOD
MIDDLESEX
HA6 1ND
Tel: 07753 659794

CLIENT:

JOB TITLE:

13 STAR ROAD
HILLINGDON
UB10 0GH

DRAWING TITLE:

PROPOSED ELEVATIONS

SCALE : 1:100

DATE: APR/2017

DRAWN: RPA

DRG. NO.

RPA/13/SR/305

REV.

B