NOTES

CONTRACTORS MUST VERIFY ALL DIMENSIONS ON SITE BEFORE COMMENCING ANY WORK ON SHOP DRAWINGS


DO NOT SCALE FROM THIS DRAWING

RS ATRA COPYRIGHT

NOTES:
1. DO NOT SCALE THIS DRAWING.
2. ALL DIMENSIONS TO BE VERIFIED ON SITE AND ANY DISCREPANCY REPORTED TO THE CLIENT.
3. THIS DRAWING TO BE READ IN CONJUNCTION WITH ALL RELEVANT DRAWINGS.

511500m 511600m 511700m 511800m

187600m

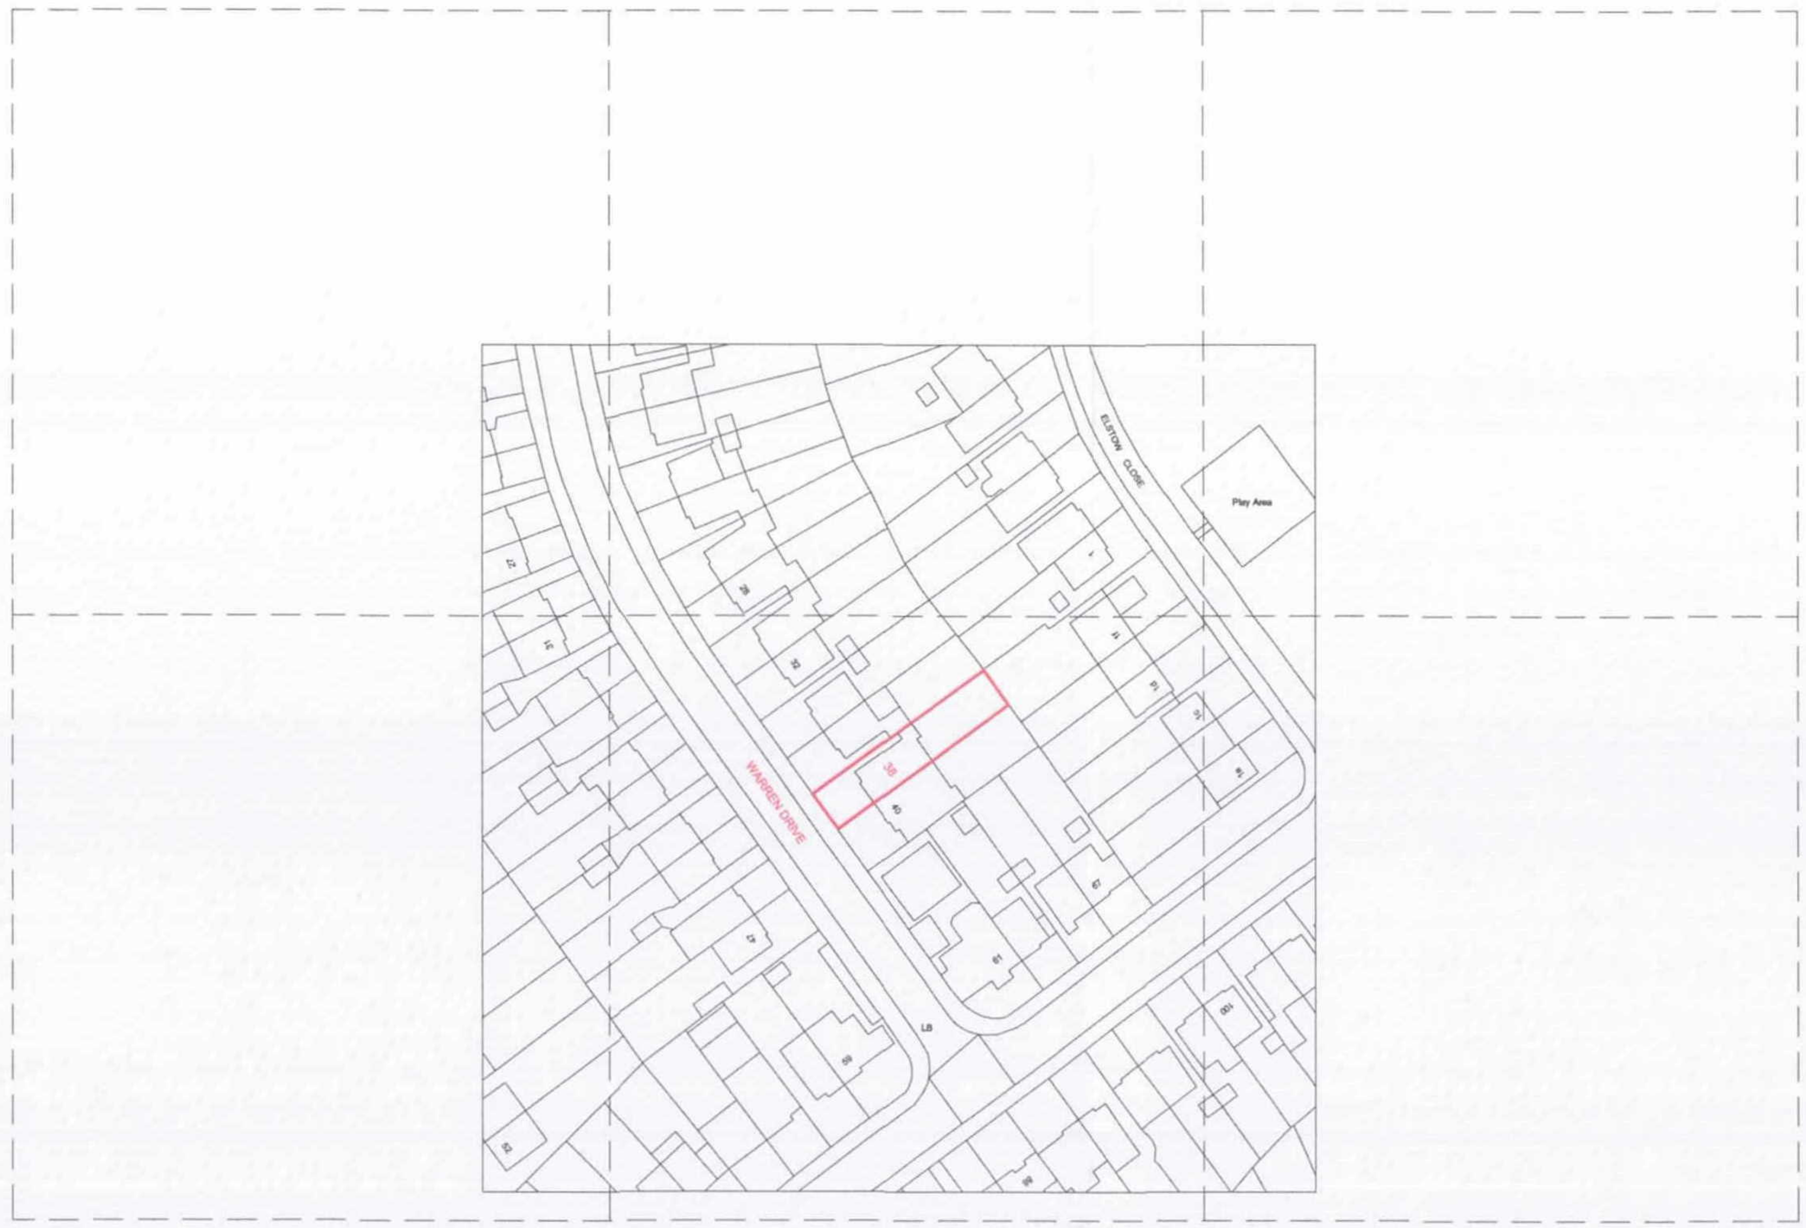

187500m

187400m

511500m 511600m 511700m 511800m

Crown Copyright. All rights reserved. Licence no. 100025568

REV	AMENDMENT	DATE	CHKD
A	Prior Approval	11.04.15	RS

CLIENT

Mr. & Mrs. Sanjeev Poddar

PROJECT

38 Warren Drive
Ruislip (Middlesex)
HA4 9RD

DRAWING TITLE

Location Plan
Sheet 5

SCALE	DRAWN BY	CHECKED	DATE
1:625 @ A1 1:1250 @ A3	RS	RS	11.04.15

DRAWING STATUS: Prior Approval

DRAWING NUMBER: 2015 -25- 05

REVISION: A