



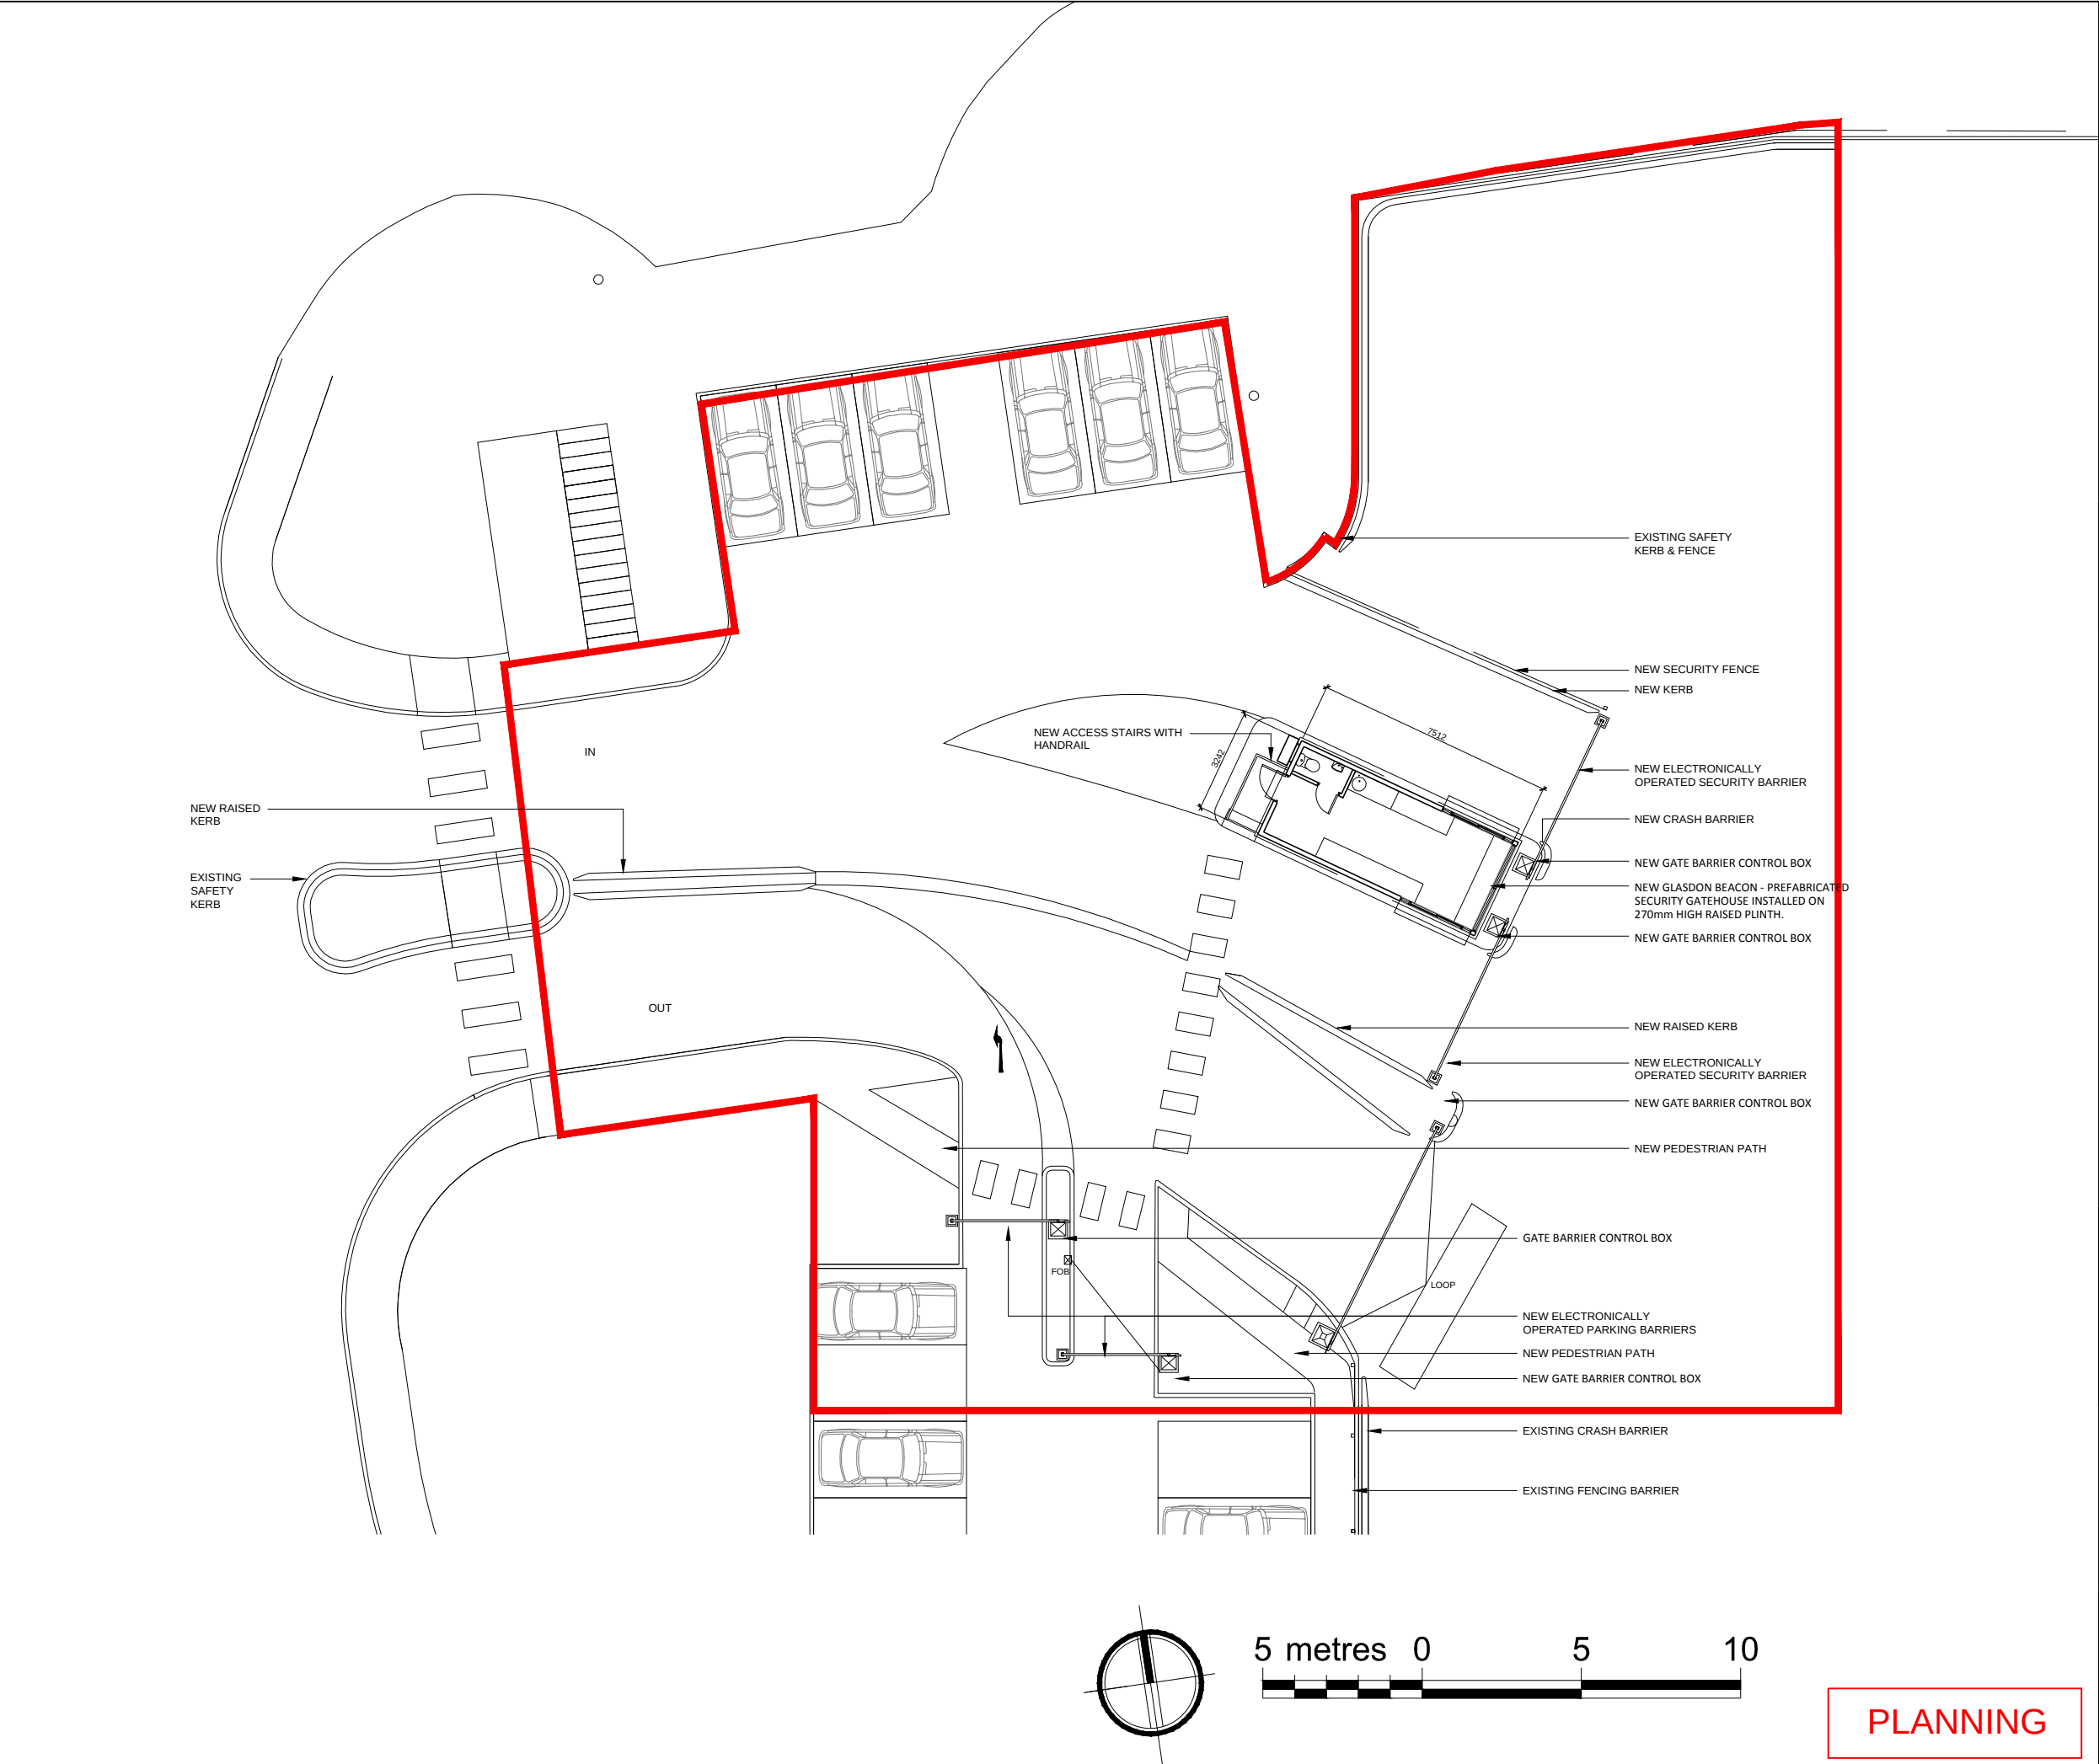

KEY PLAN

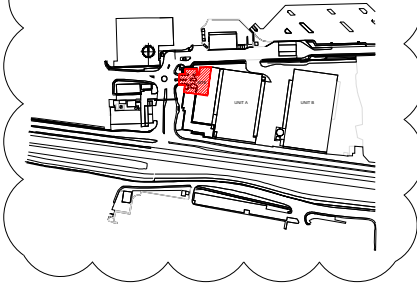

NOTES

This drawing must not be scaled. Use figured dimensions.

All dimensions are to be verified and checked on site. Any discrepancies that are, or become apparent should be reported to Chapman Taylor.

Existing building information based on CAD information supplied by others.

KEY

PLANNING APPLICATION BOUNDARY

REV	DATE	IN'L	DESCRIPTION	CHK
02	18/09/15	NC	PLANNING ISSUE REVISION	MD
01	01/09/15	NC	PLANNING ISSUE	MD

PROJECT

PROJECT HAWK
HEATHROW

CLIENT



ARCHITECT

Chapman Taylor
INTERNATIONAL | ARCHITECTS | MASTERPLANNERS | DESIGNERS
10 Eastbourne Terrace
London W2 6LG
t +44 (0)20 7371 3000
f +44 (0)20 7371 1949
www.chapmantaylor.com

DRAWING TITLE

PROPOSED SITE LAYOUT PLAN

JOB NUMBER
B625/PHH

SCALE
1:200@A3

DRAWN BY
NC

FIRST ISSUE
SEPTEMBER 2015

PLANNING					
COMPANY CODE	BUILDING / ZONE	LEVEL	CATEGORY	DRAWING No.	REVISION
CTL	XXX	00	(20)	1455	02



PLANNING