

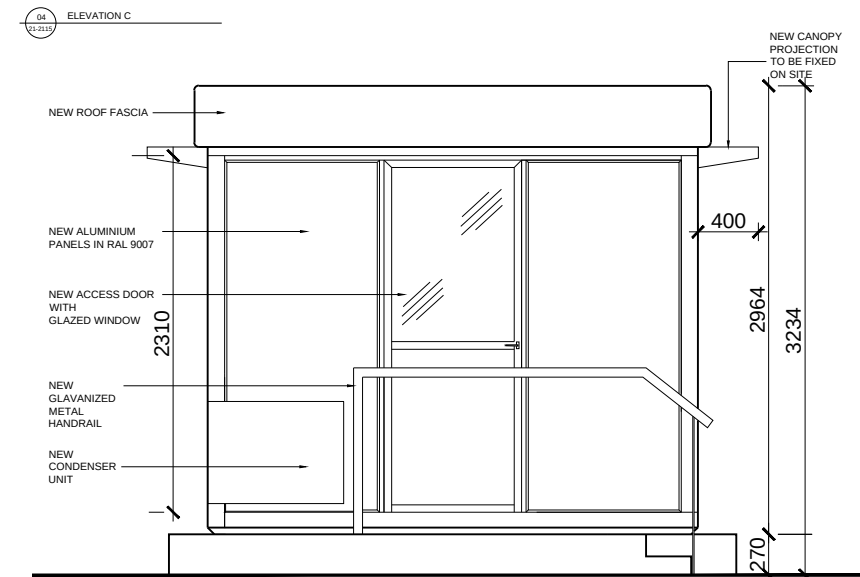
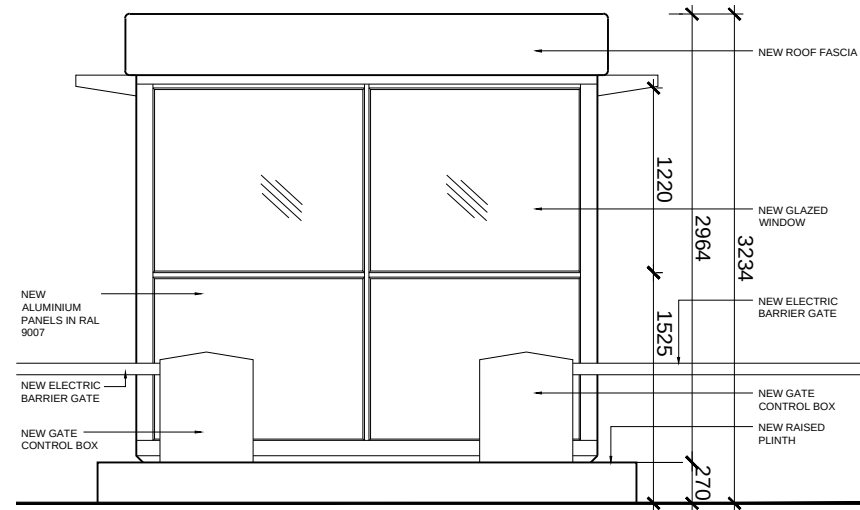
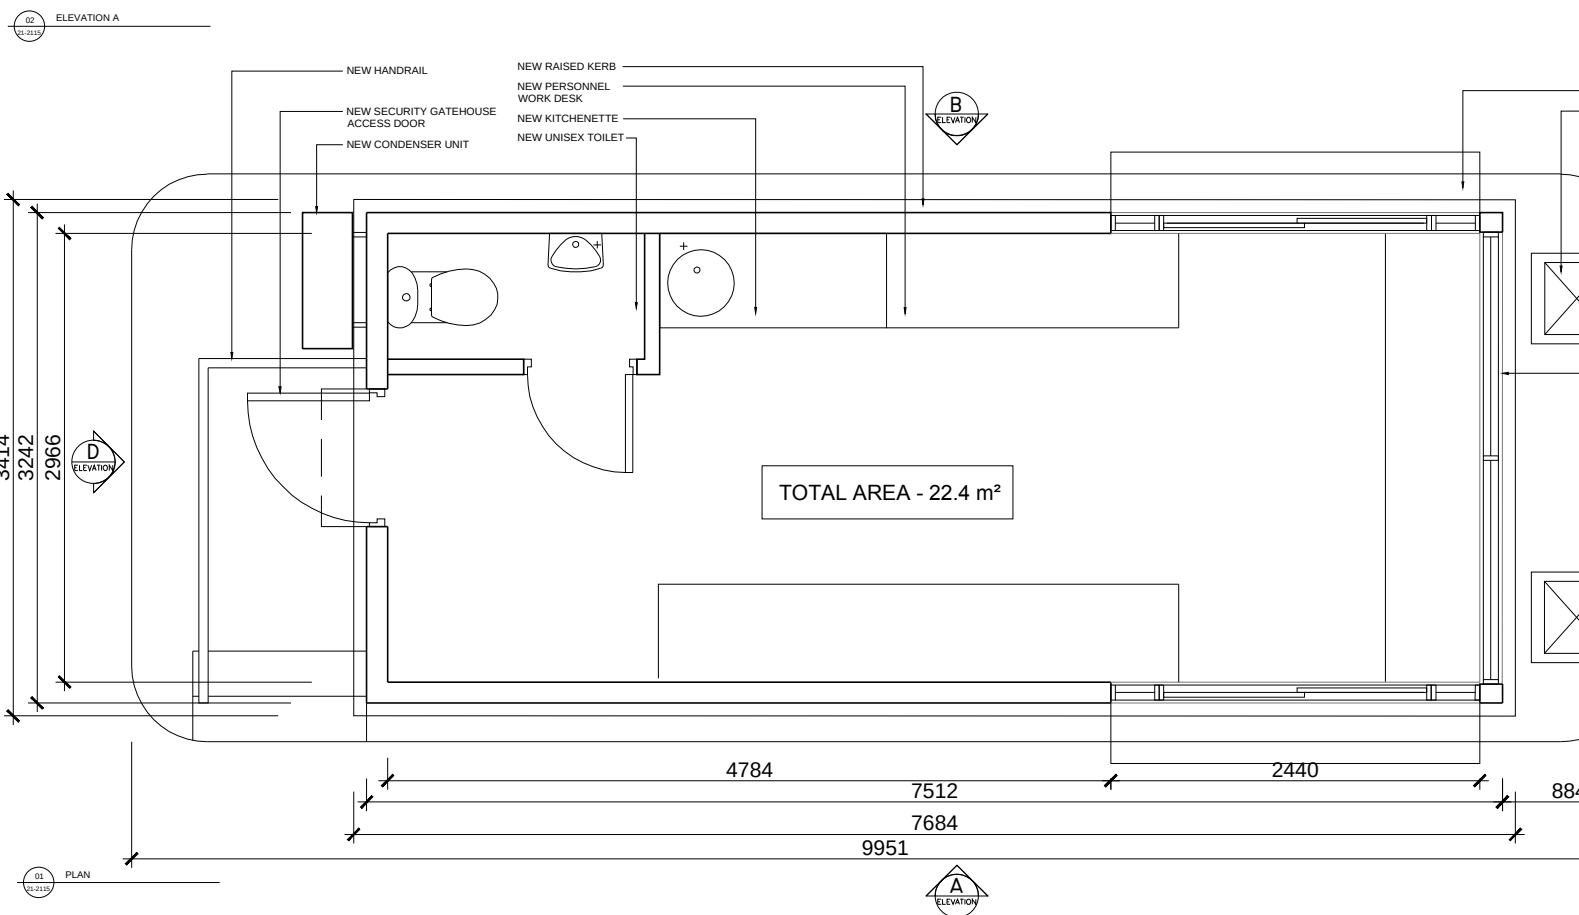
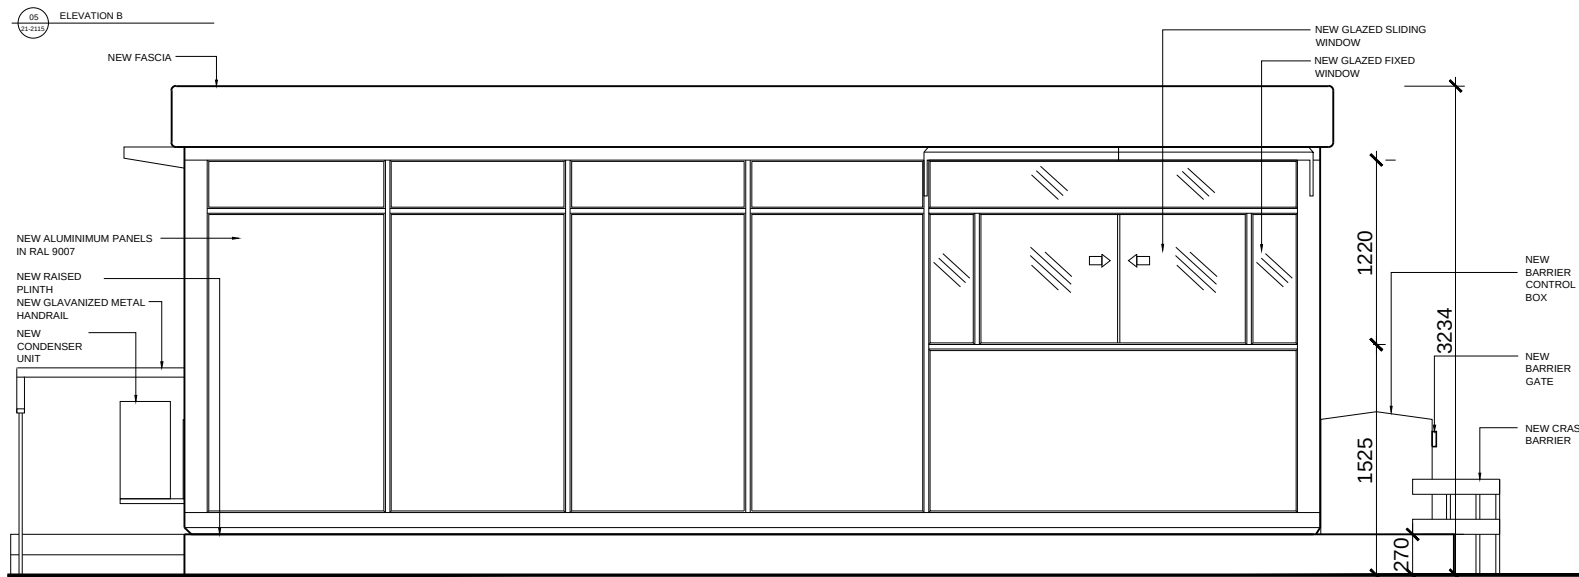


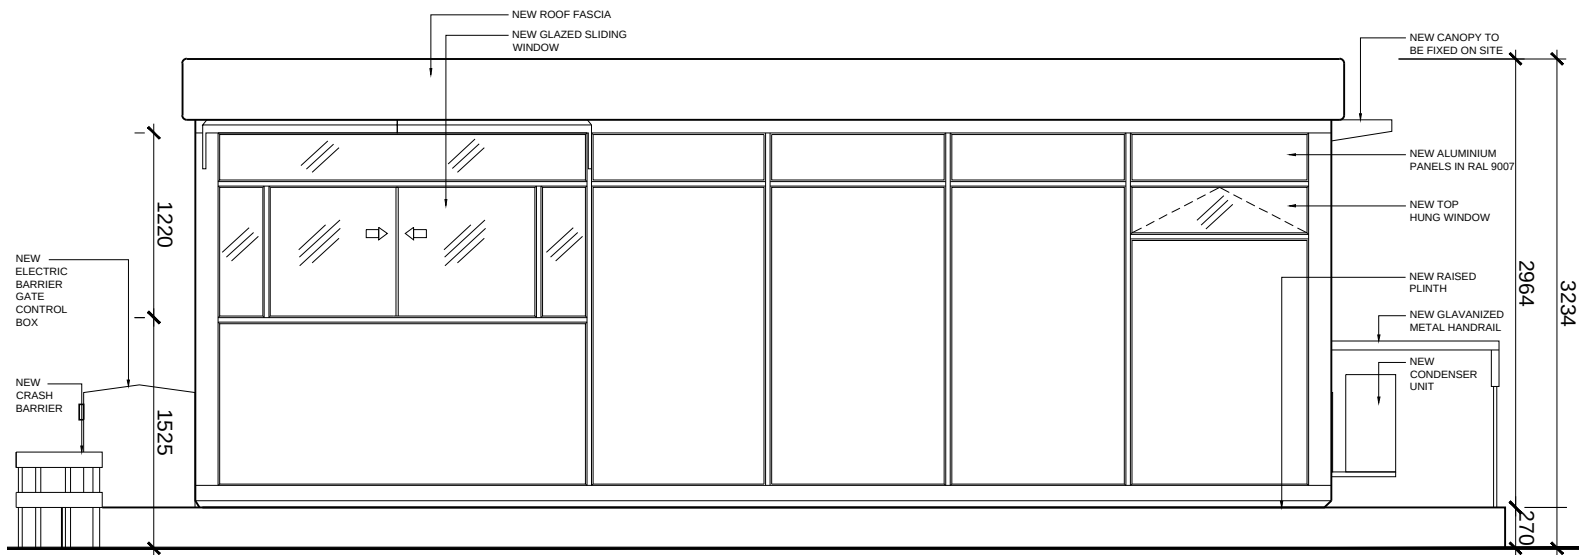

KEY PLAN

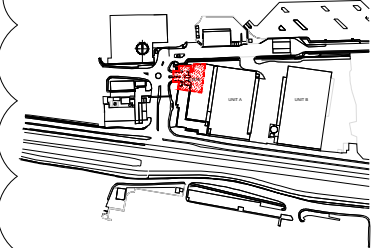

02

NOTES

This drawing must not be scaled. Use figured dimensions.

All dimensions are to be verified and checked on site. Any discrepancies that are, or become apparent should be reported to Chapman Taylor.

Existing building information based on CAD information supplied by others.

REV	DATE	IN'L	DESCRIPTION	CHK
02	18/09/15	NC	PLANNING ISSUE REVISION	MD
01	01/09/15	NC	PLANNING ISSUE	MD

PROJECT

PROJECT HAWK HEATHROW

CLIENT



ARCHITECT

Chapman Taylor

INTERNATIONAL | ARCHITECTS | MASTERPLANNERS | DESIGNERS

10 Eastbourne Terrace
London W2 6LG
t +44 (0)20 7371 3000
f +44 (0)20 7371 1949

www.chapmantaylor.com

DRAWING TITLE

PROPOSED GATEHOUSE DETAILS

JOB NUMBER	SCALE	DRAWN BY		FIRST ISSUE	
B625/PHH	1:50@A3	NC		SEPTEMBER 2015	
PLANNING					
COMPANY CODE	BUILDING / ZONE	LEVEL	CATEGORY	DRAWING No.	REVISION
CTL	XXX	00	(21)	2455	02