


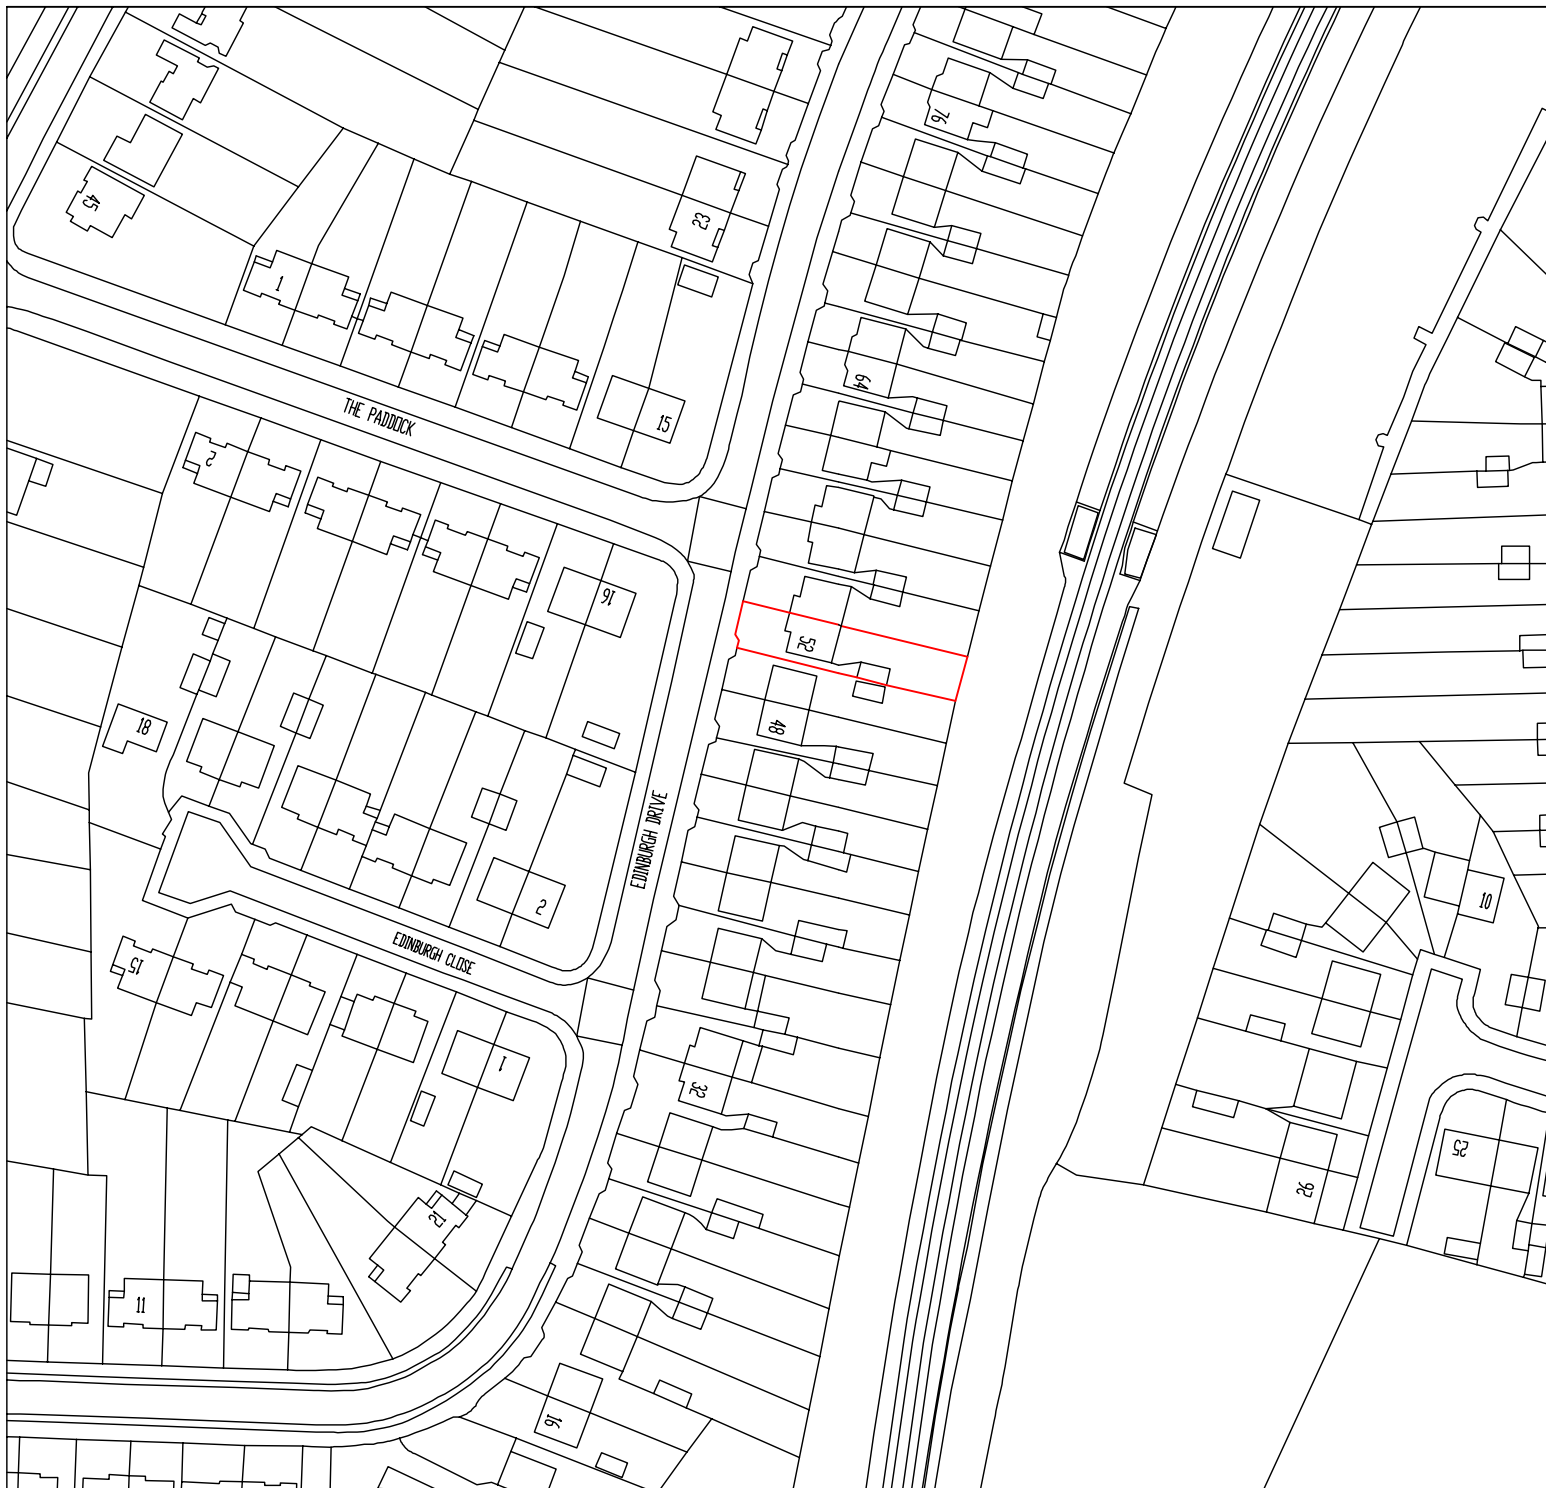

LOCATION PLAN
52 EDINBURGH DRIVE
ICKENHAM
UB10 8QY

SCALE 1:1250