



13 Roker Park Ave, Ickenham PL06

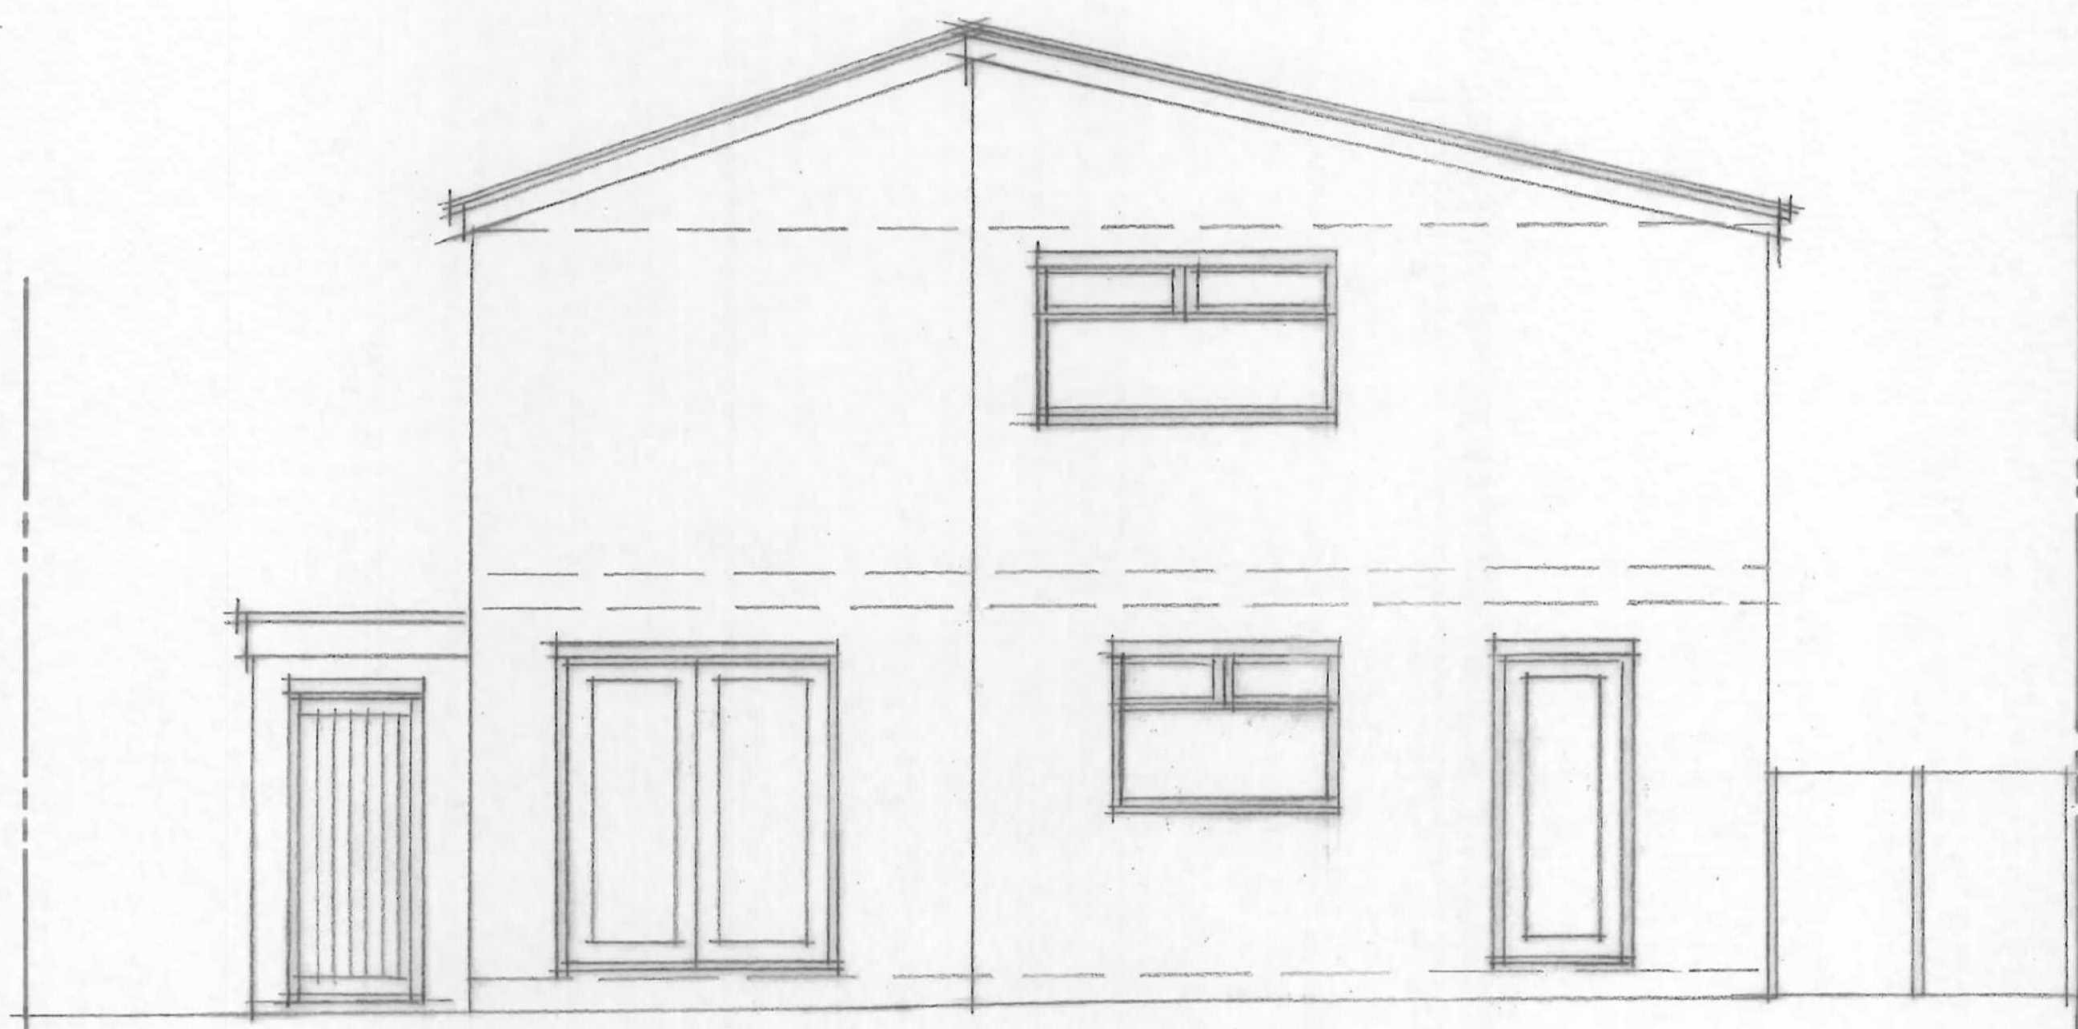

Existing Rear Elevation 1:50

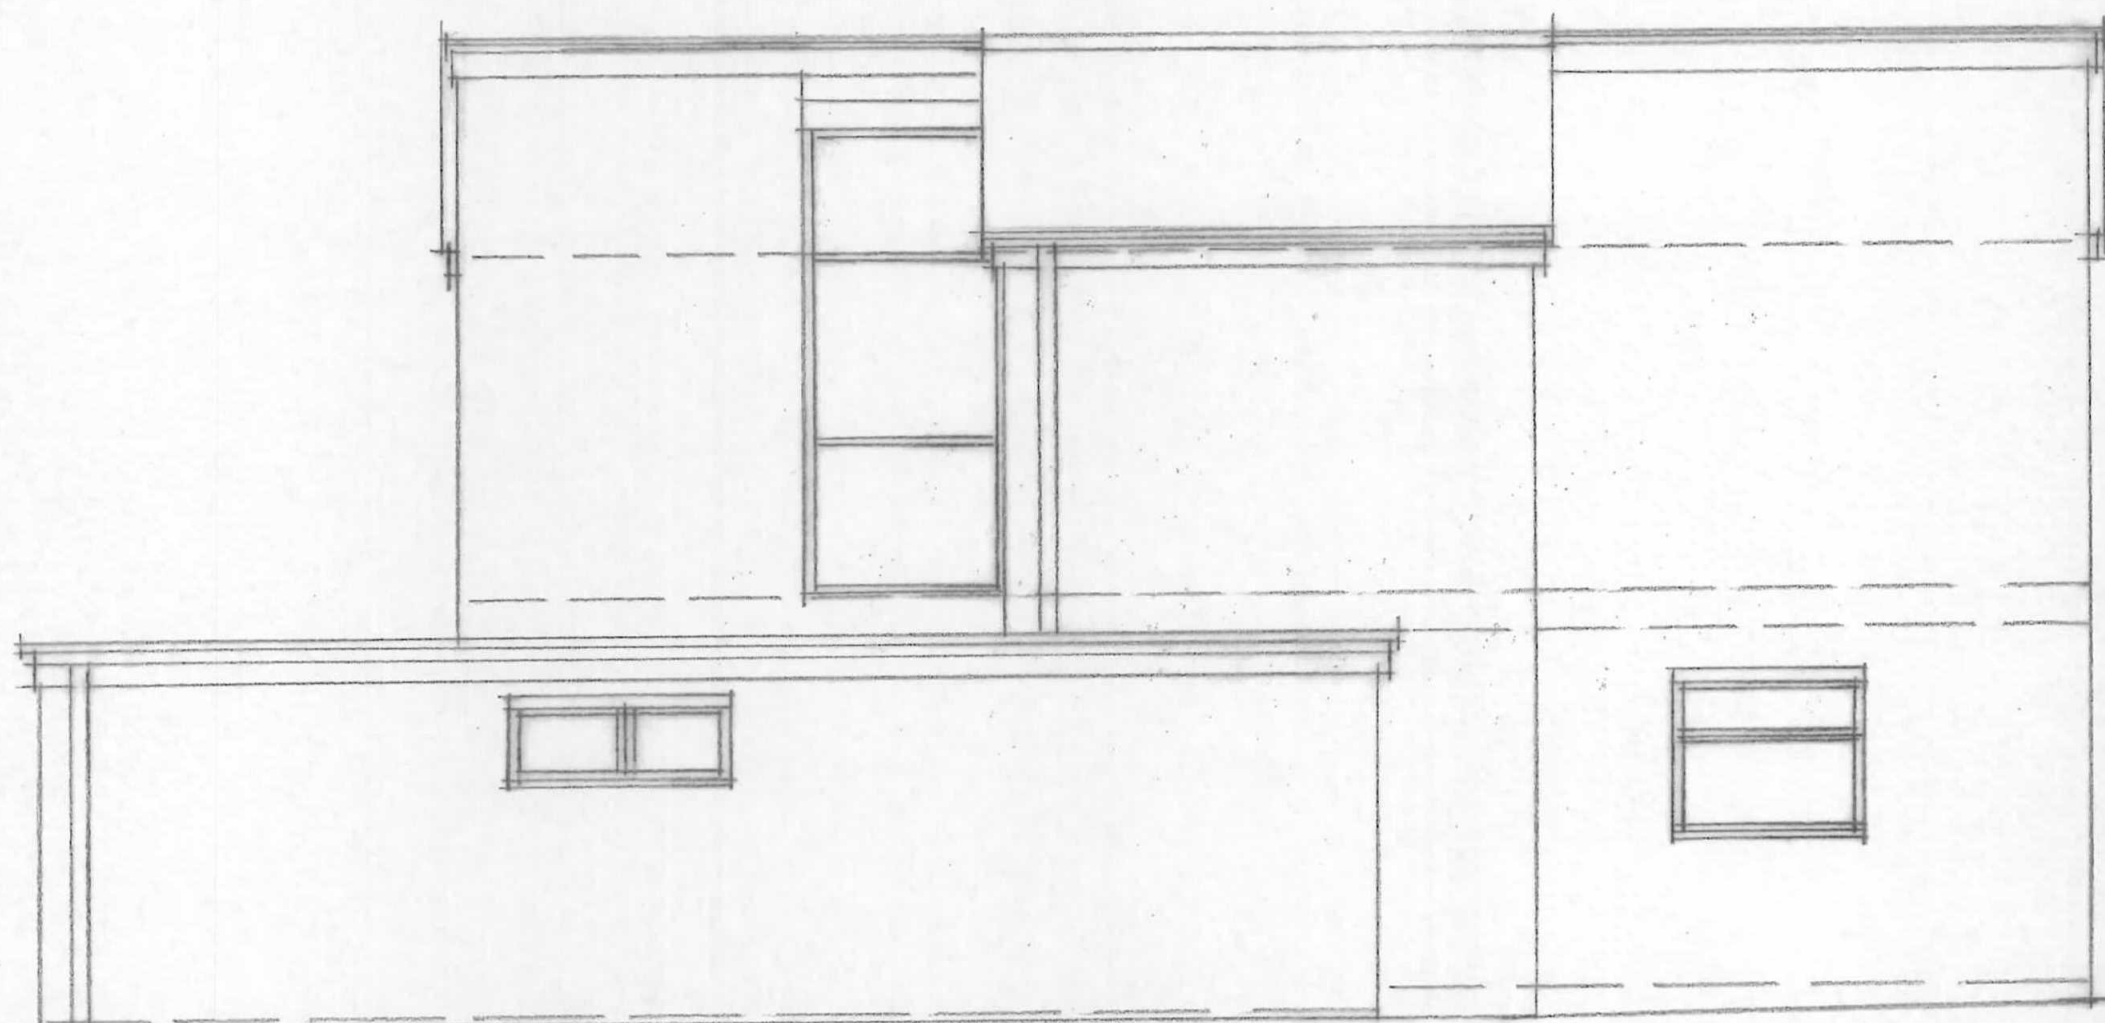

Existing Side Elevation 1:50

