


13 Roker Park Ave, Ickenham PL05



Existing Front Elevation 1:50

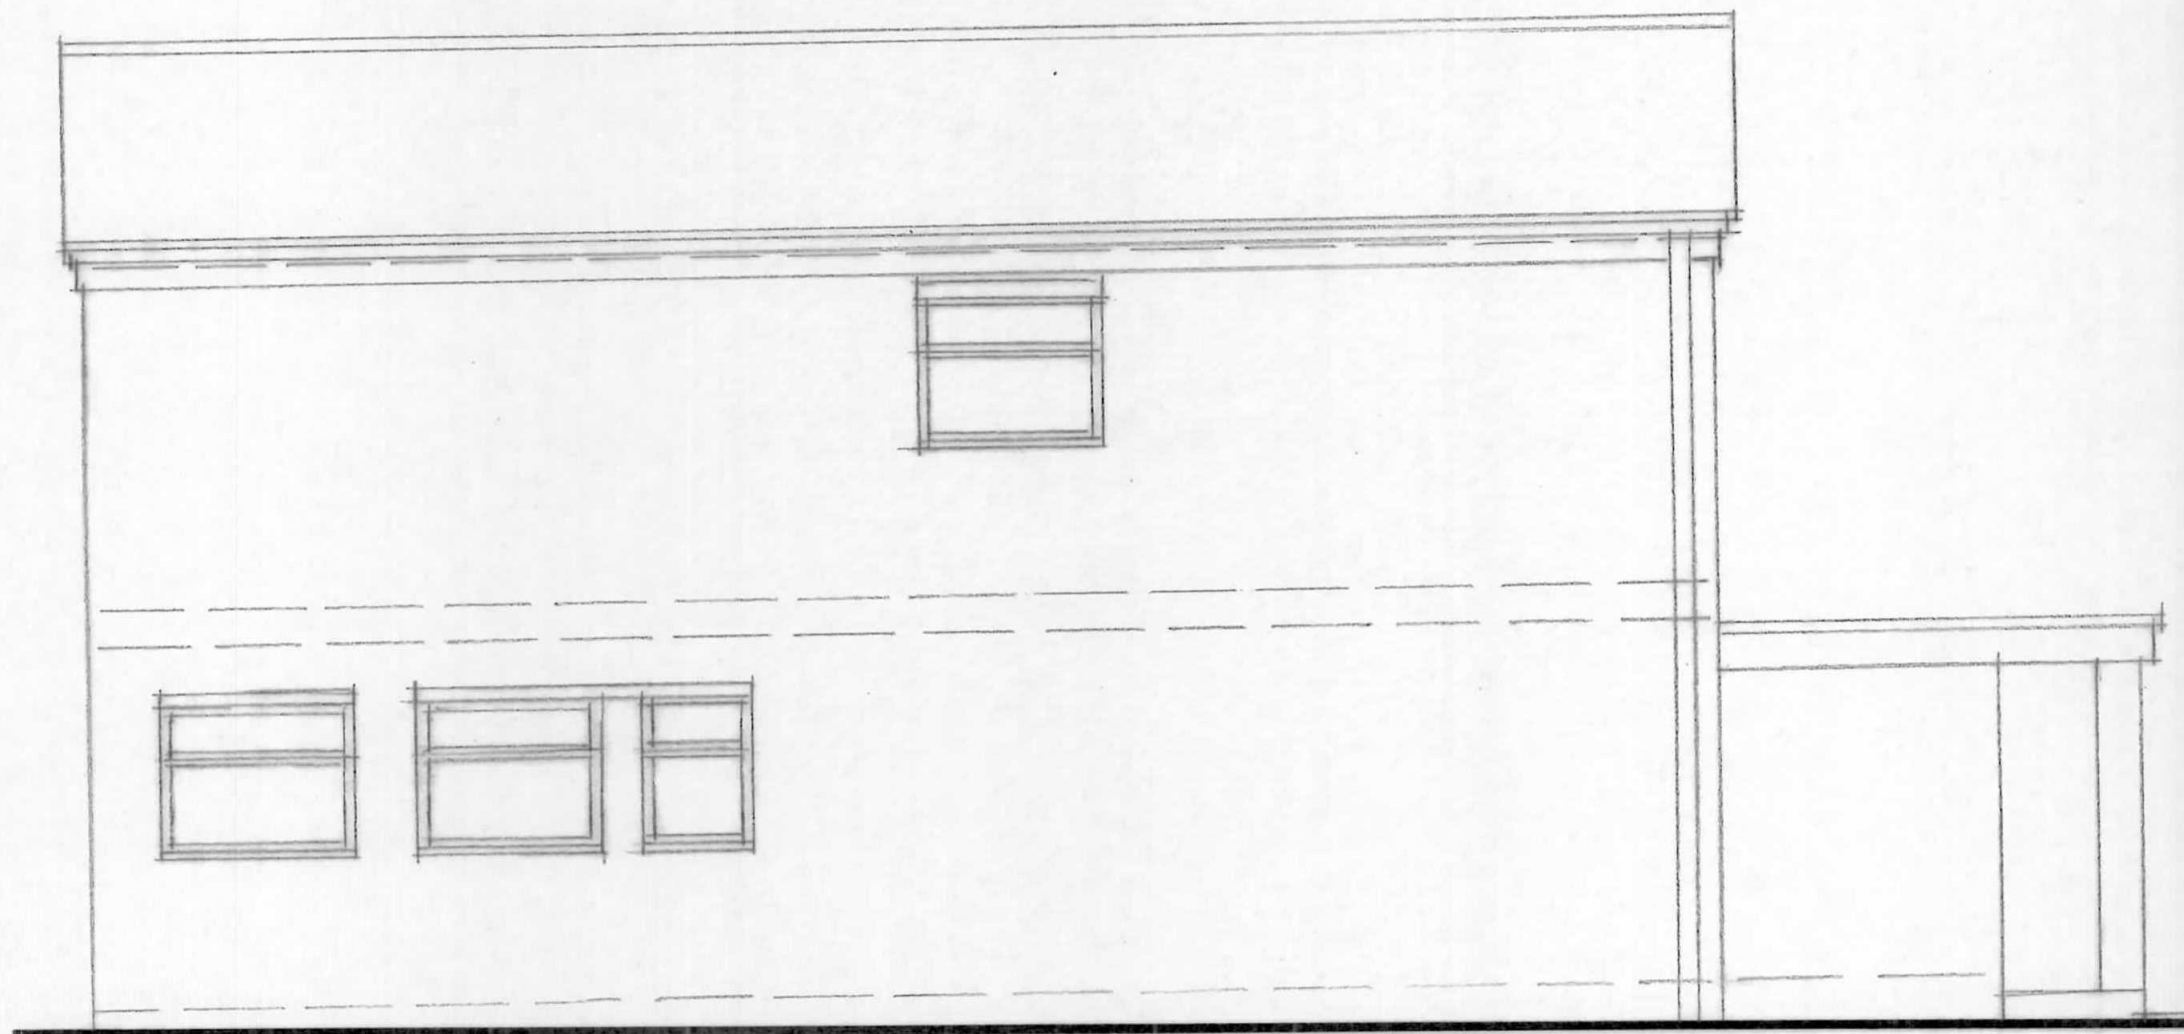

Existing Side Elevation 1:50

