


13 Roker Park Ave, Ickenham PLO44

London Borough of Hillingdon
RECEIVED
06 MAY 2013
Planning
Residents Services

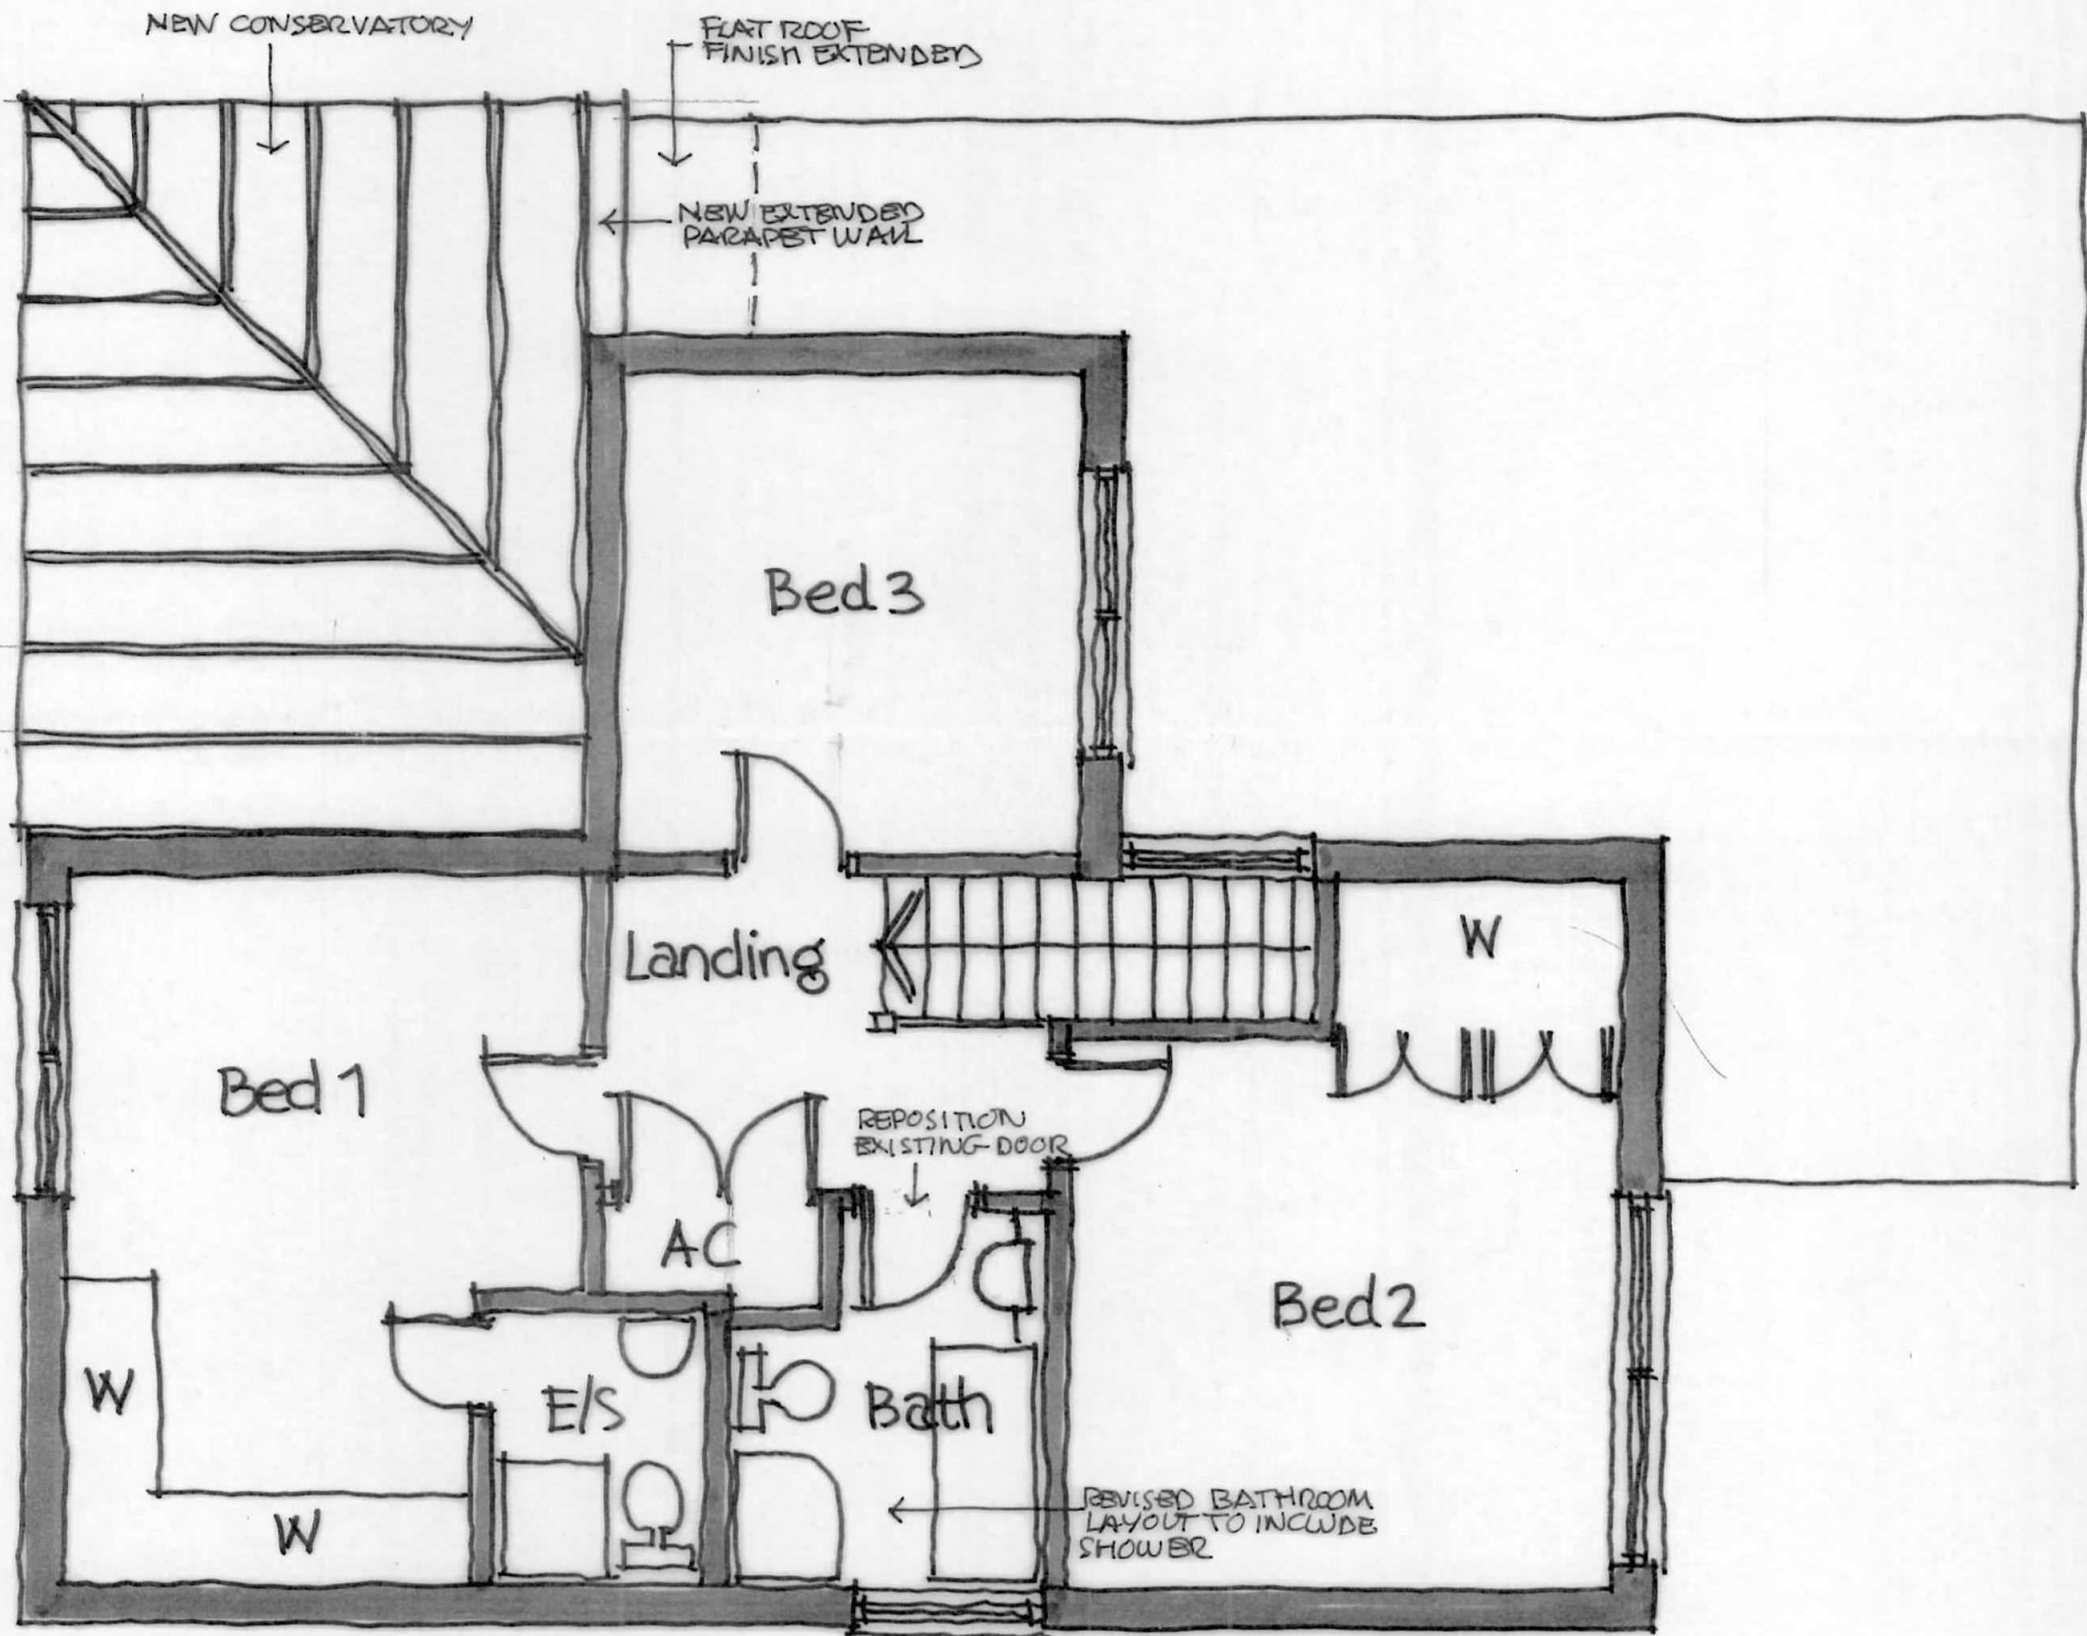

Proposed First Floor Plan 1:50

