



13 Roker Park Ave, Ickenham PL055

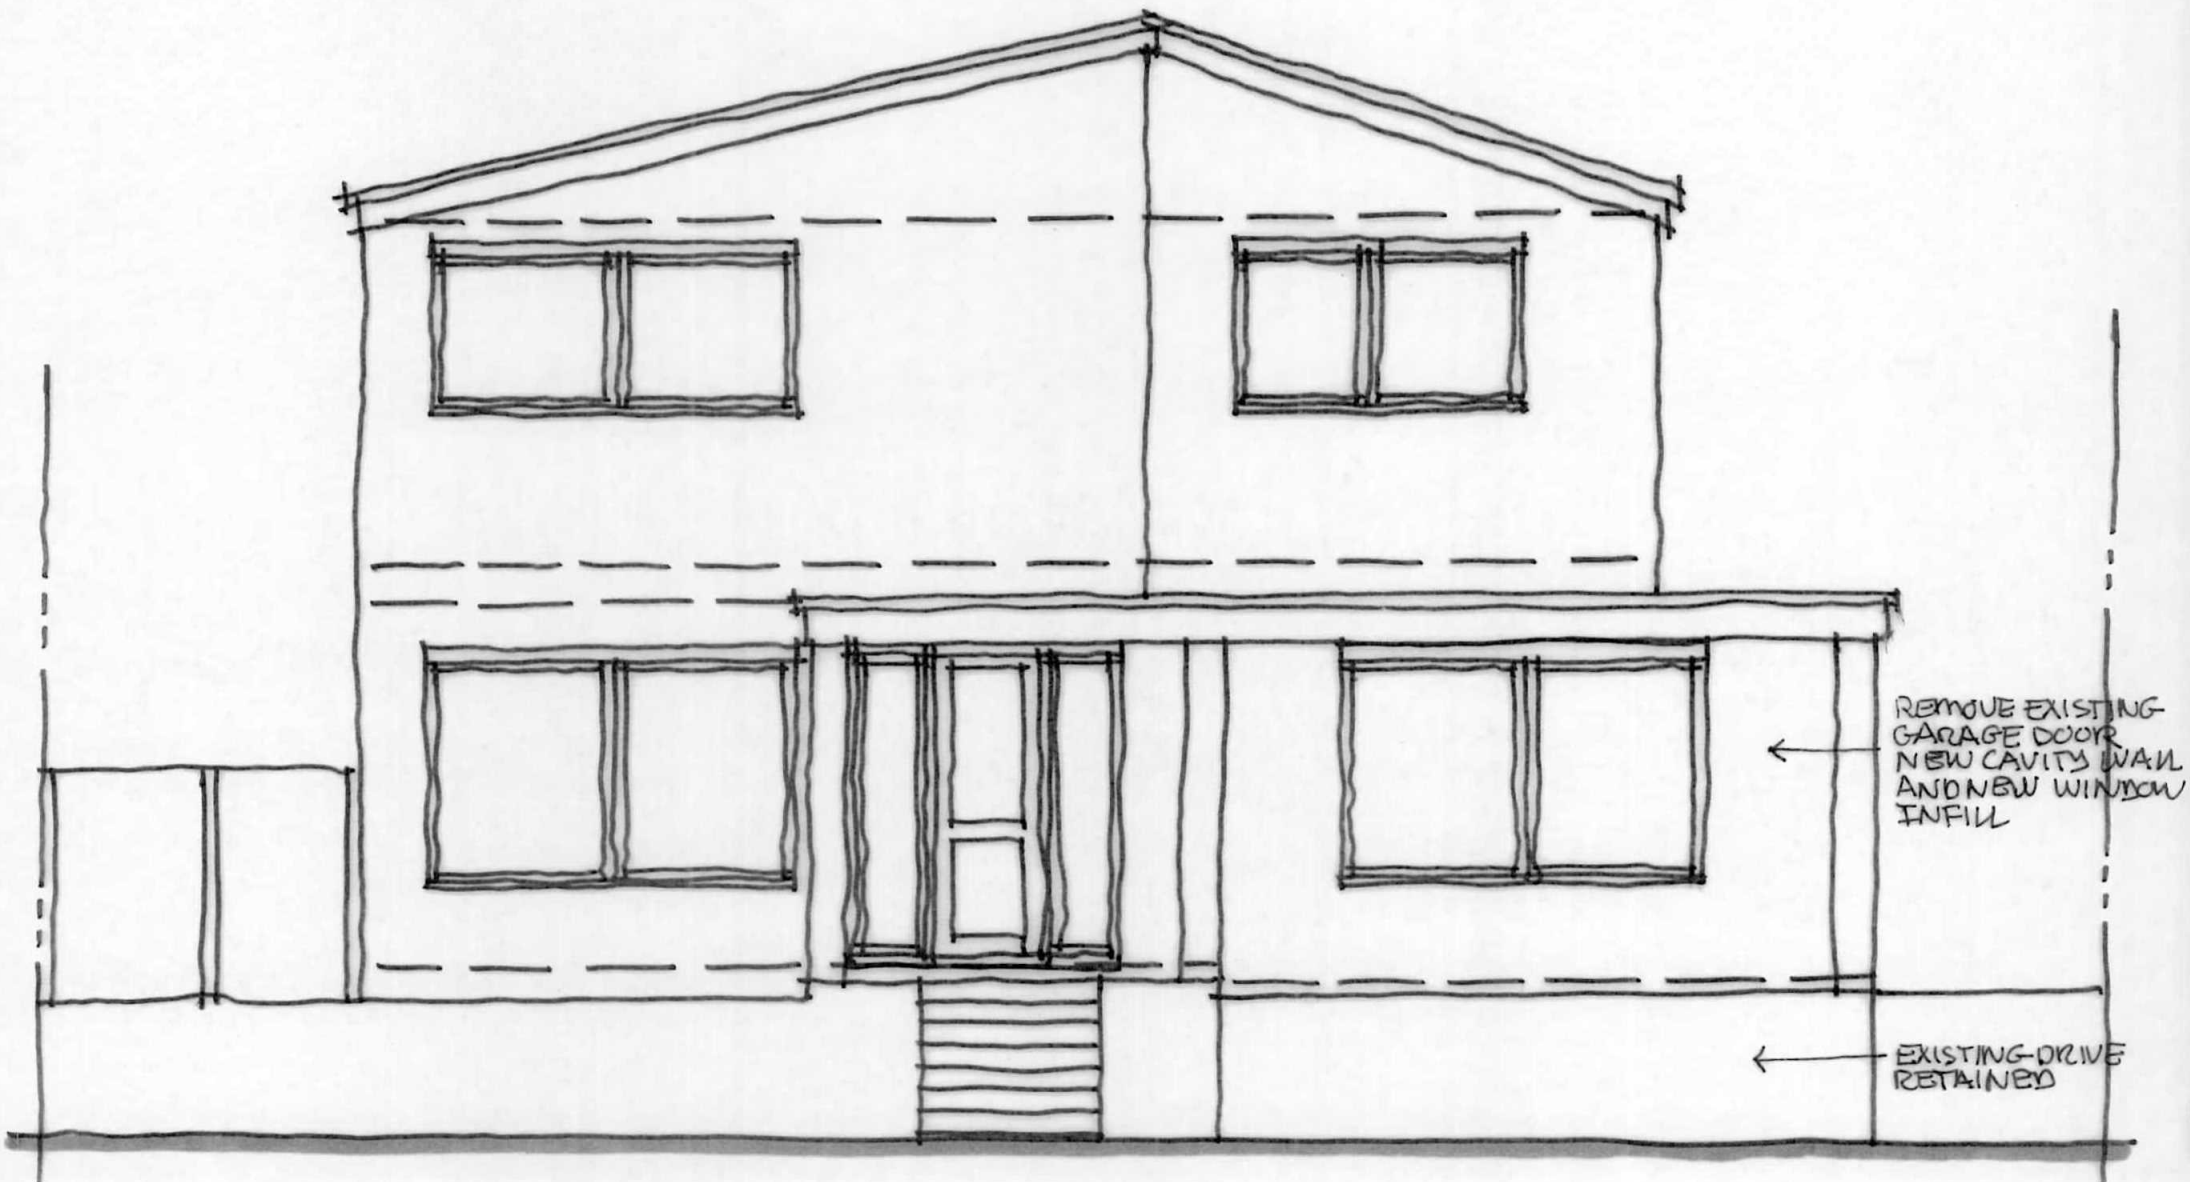

Proposed Front Elevation 1:50

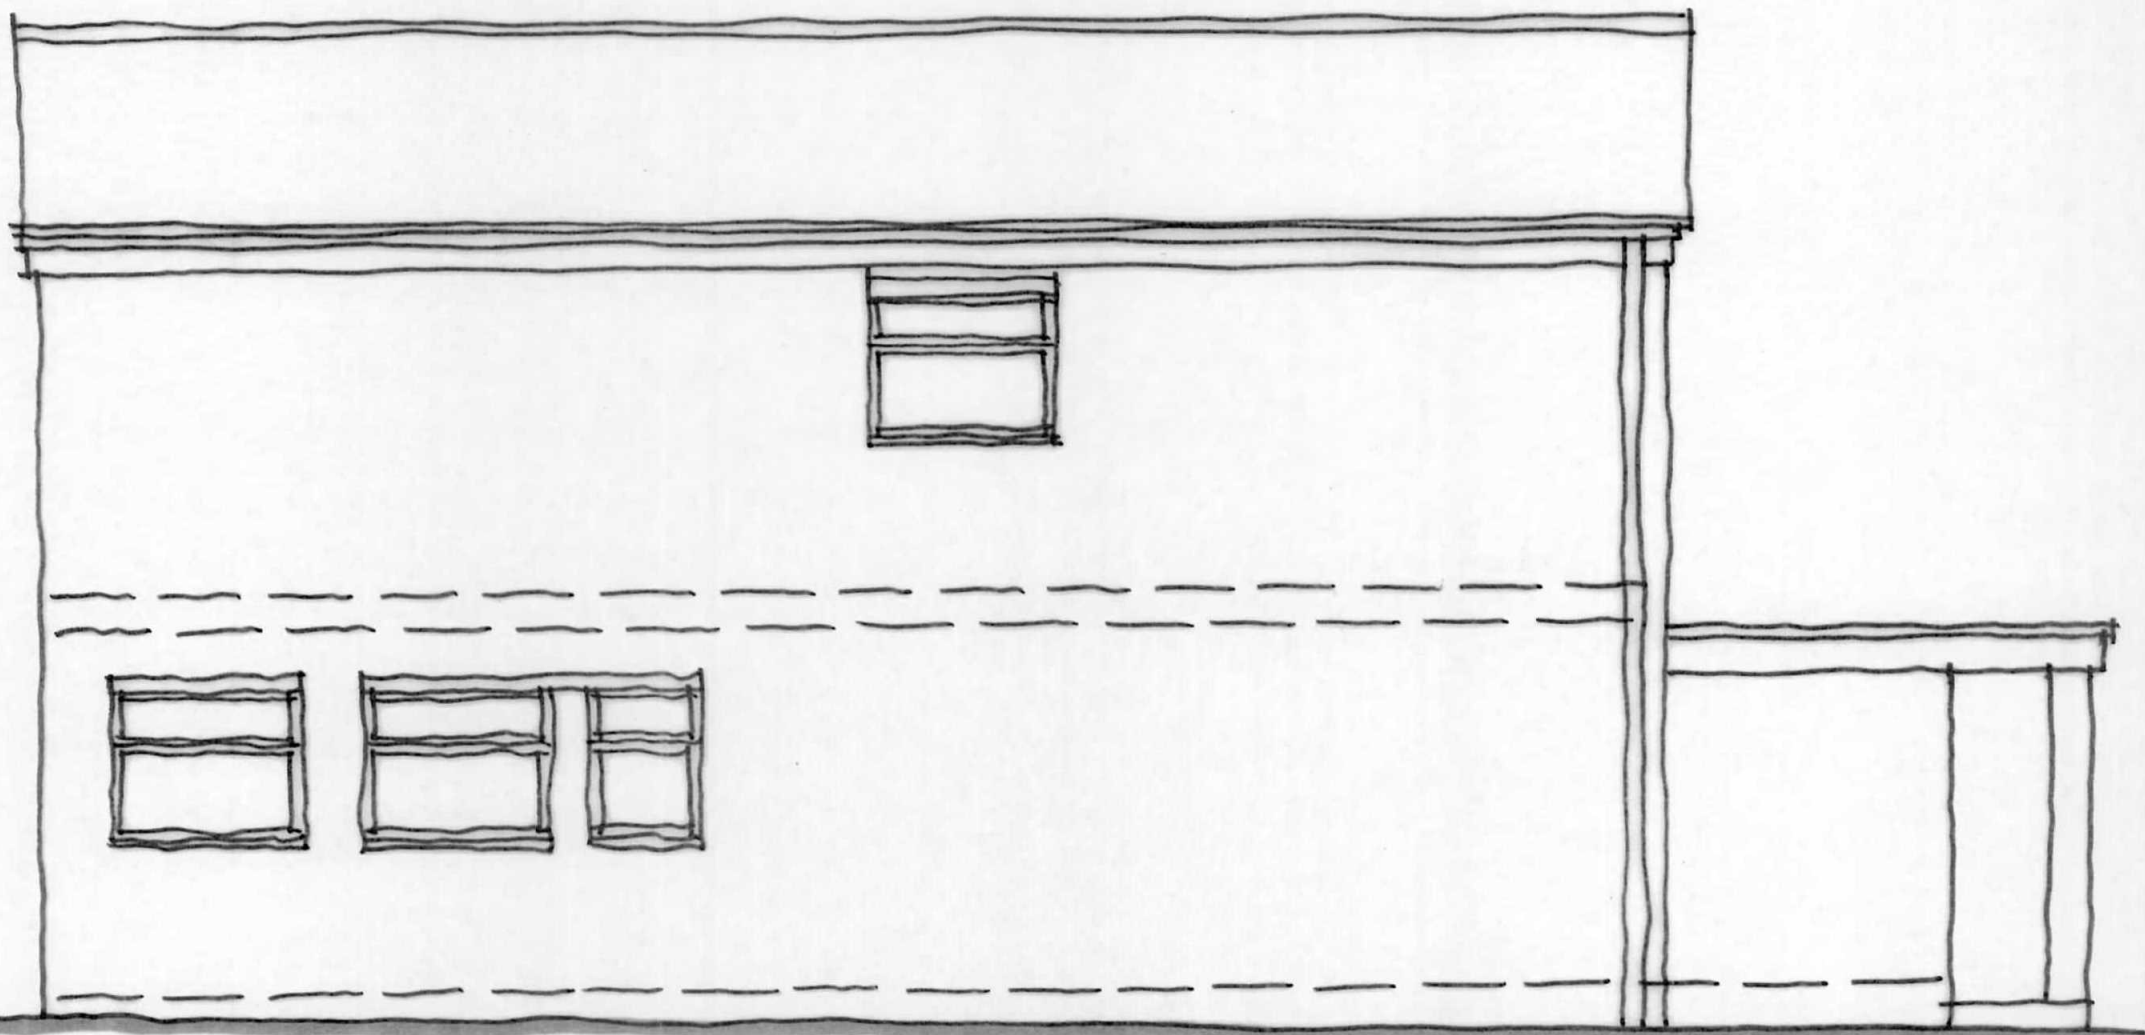

Proposed Side Elevation 1:50

