




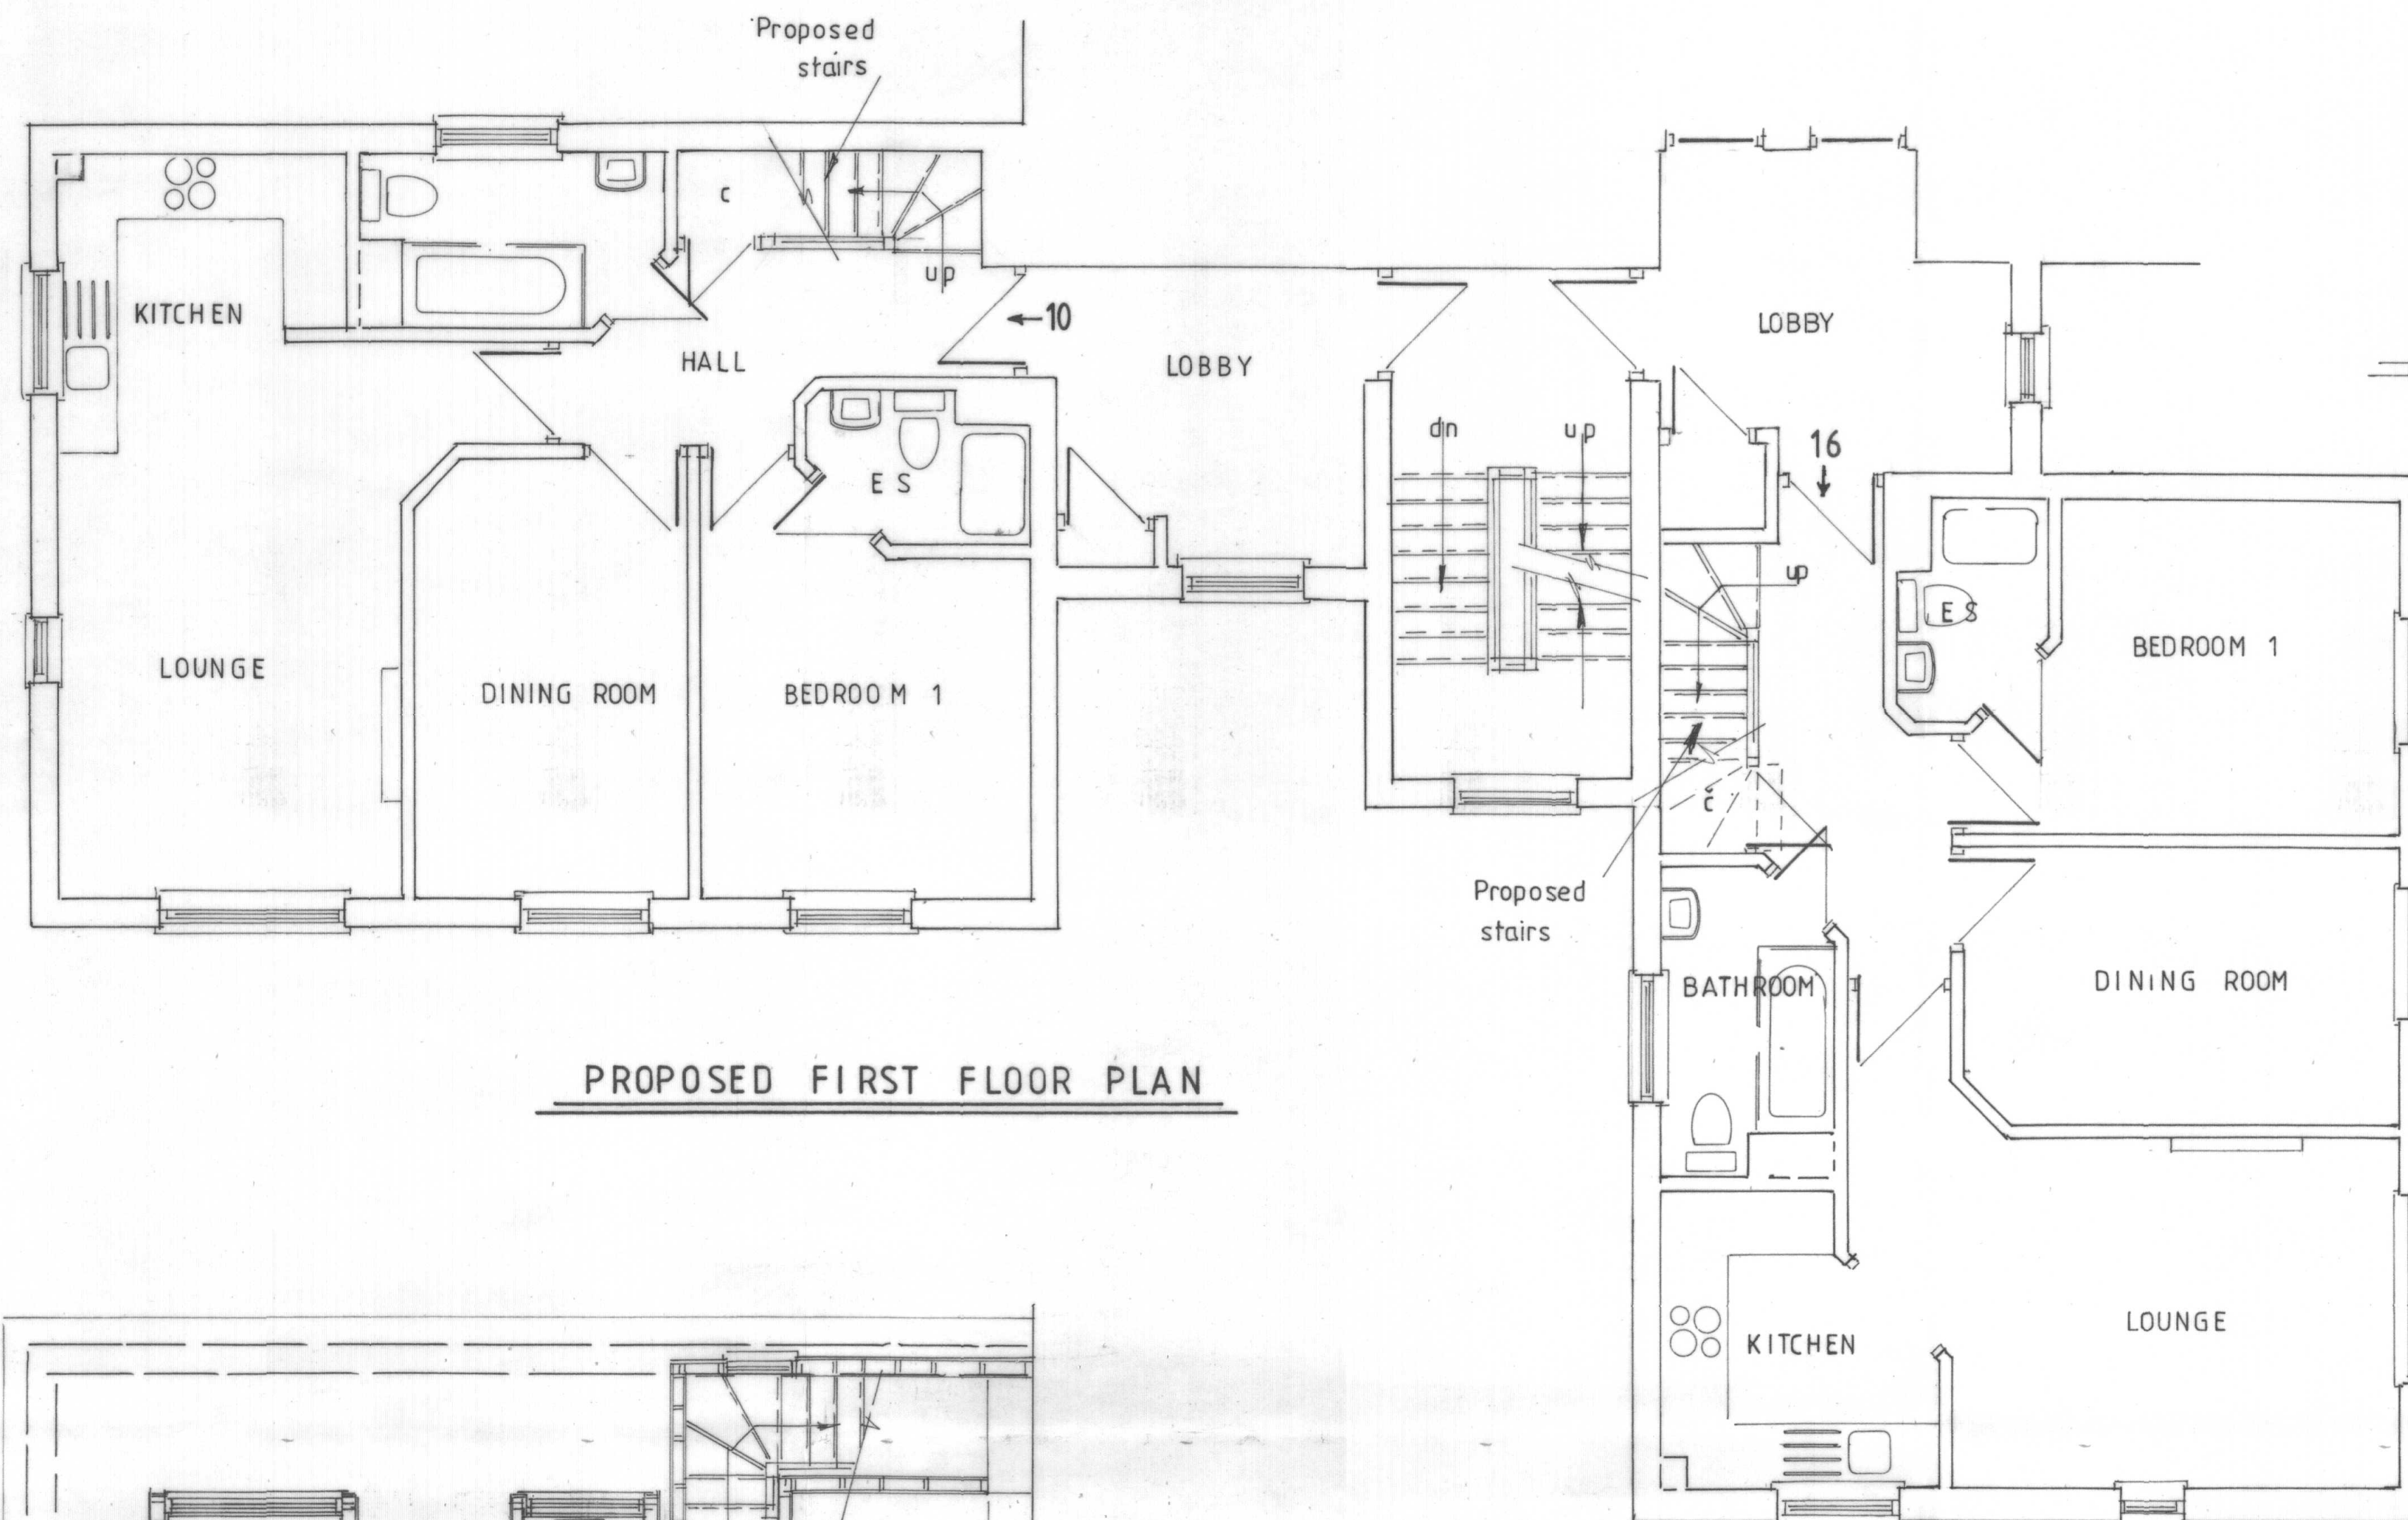

PROPOSED FIRST FLOOR PLAN

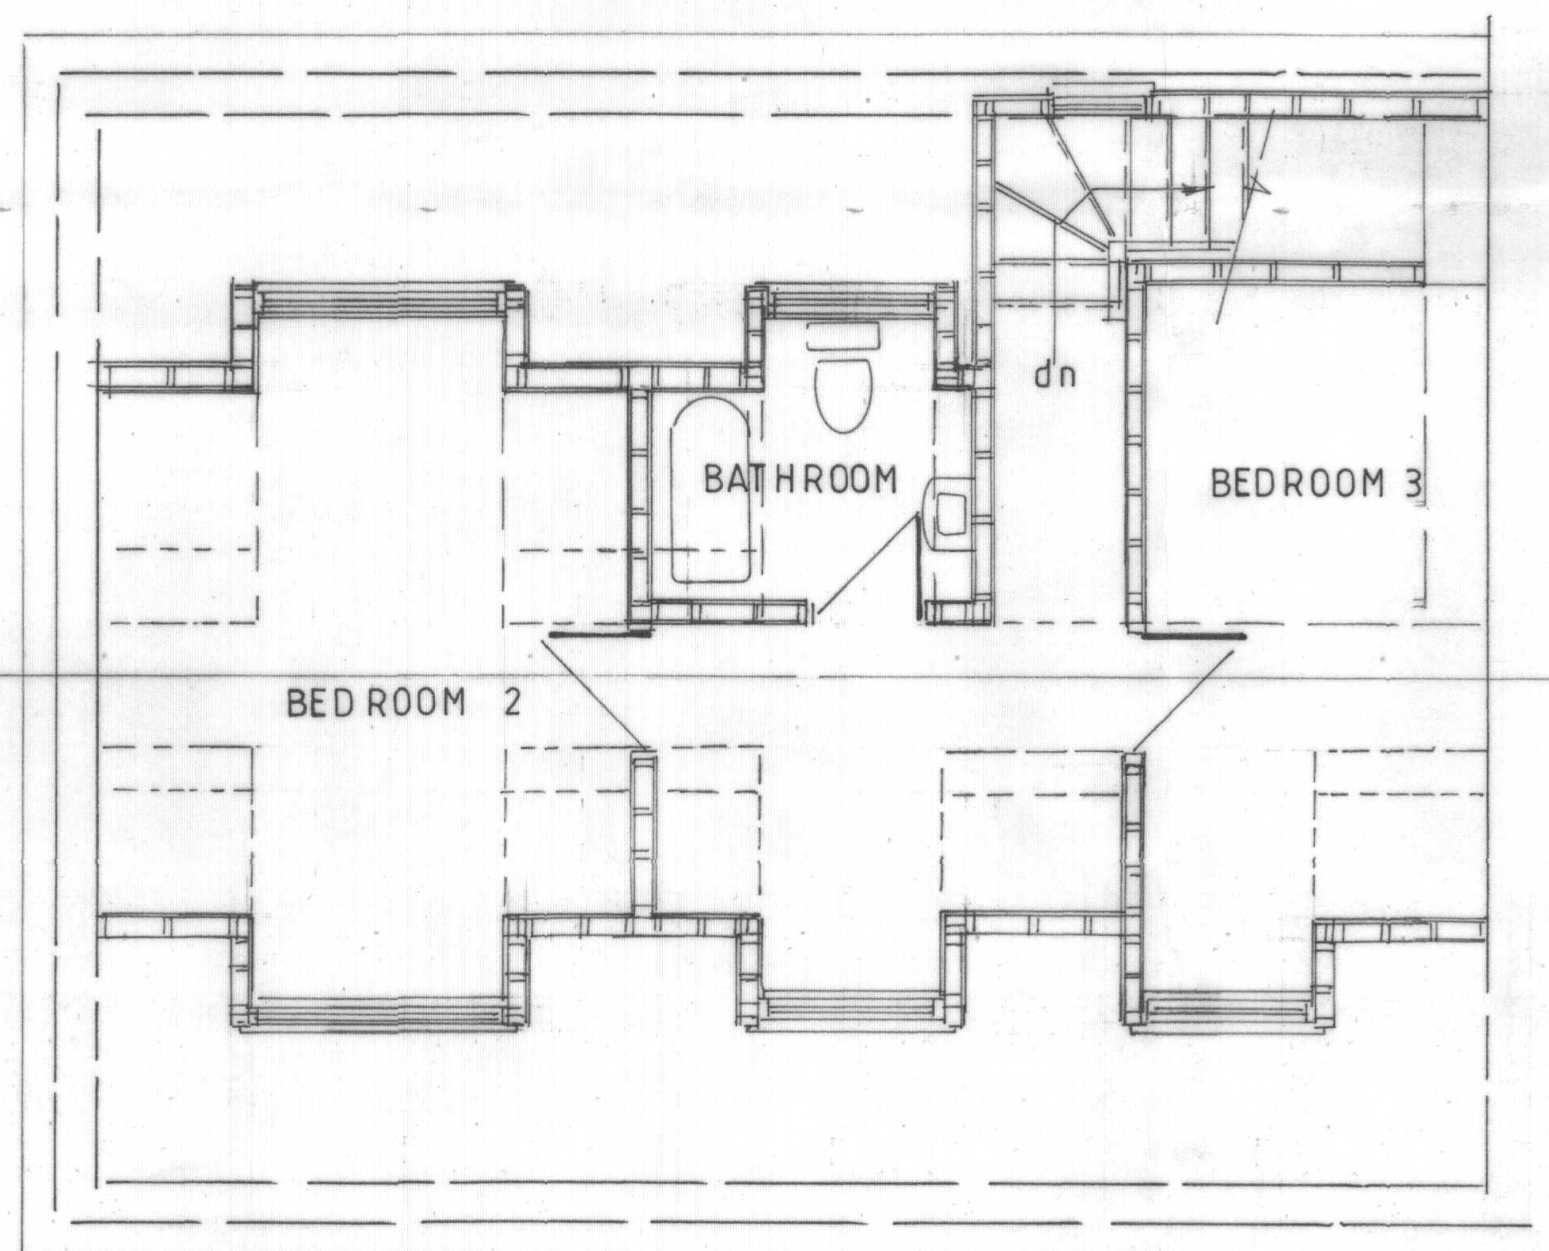

(PROPOSED LOFT PLAN)
(Flat 10)

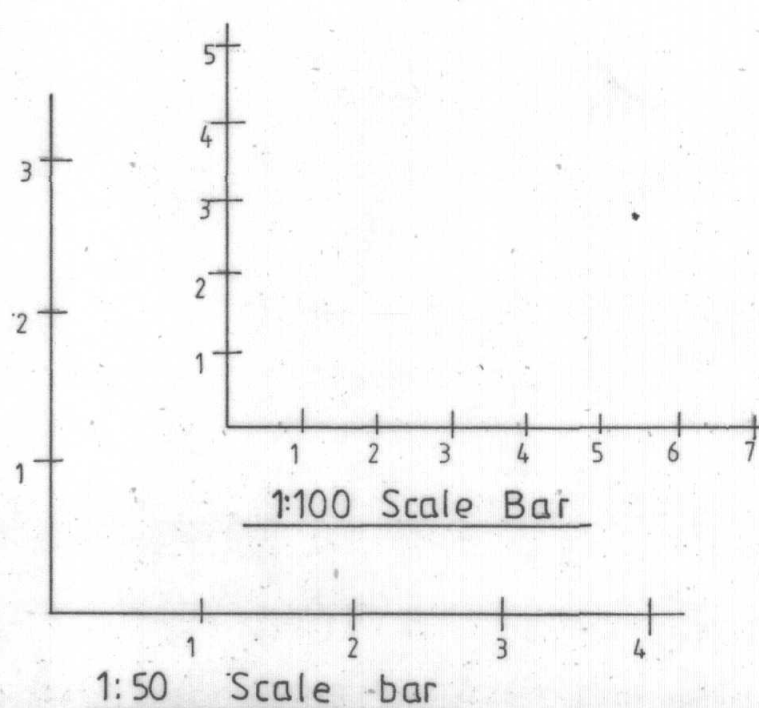

EXISTING SIDE ELEVATION



EXISTING CAR PARK ELEVATION




PROPOSED SIDE ELEVATION



PROPOSED CAR PARK ELEVATION



EXISTING ROYAL LANE ELEVATION
(Front)

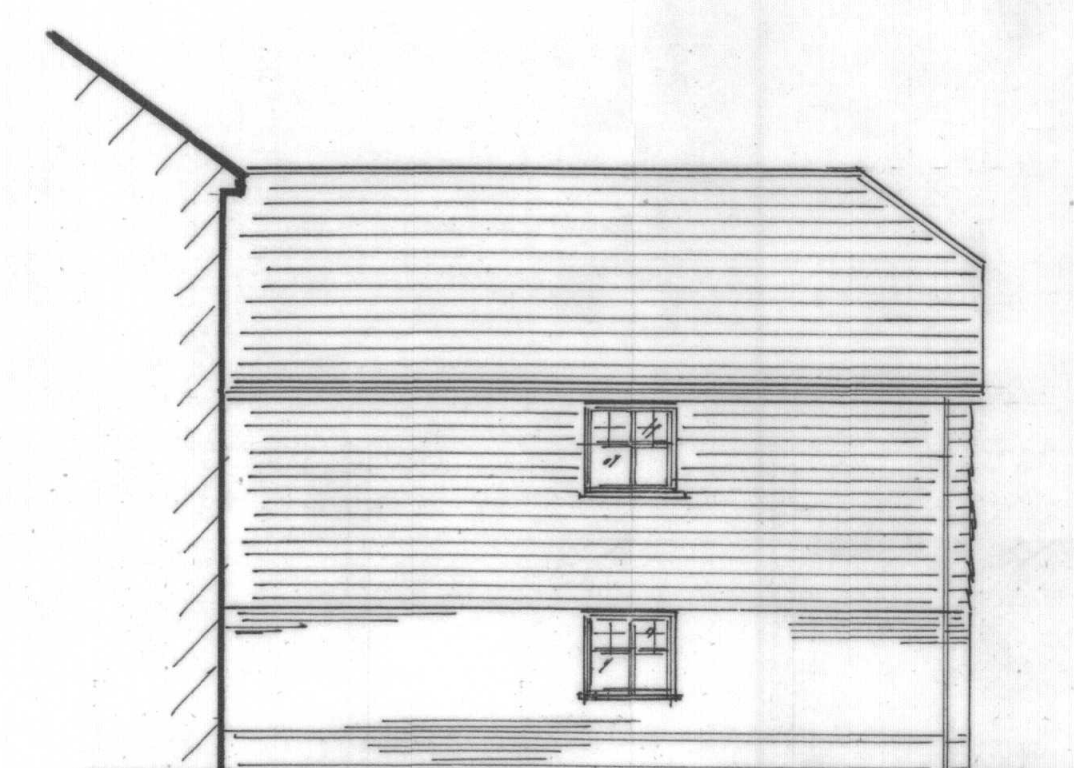

EXISTING COLHAM ROAD ELEVATION
(Rear)



PROPOSED ROYAL LANE ELEVATION
(Front)



PROPOSED COLHAM ROAD ELEVATION
(Rear)

PRELIMINARY

A NOV 15 NOTES ADDED

Revision	Date	Description
----------	------	-------------

UXBRIDGE DESIGN & DETAILING SERVICES
"The Old Bakery", 21A Windsor Street,
Uxbridge, Middlesex. UB8 1AB TEL. 01895 255791

Client: **MR McAULEY**
MR PURI

Project: **10 & 16 COLHAM ROAD**
HILLINGDON MIDDLESEX

Drawing: **PROPOSED LOFT CONVERSIONS**
PLANS AND ELEVATIONS

Scale: **1:100 1:50** Date: **JUL 14** Dra. No.: **13/74/03** Revision: **A**