

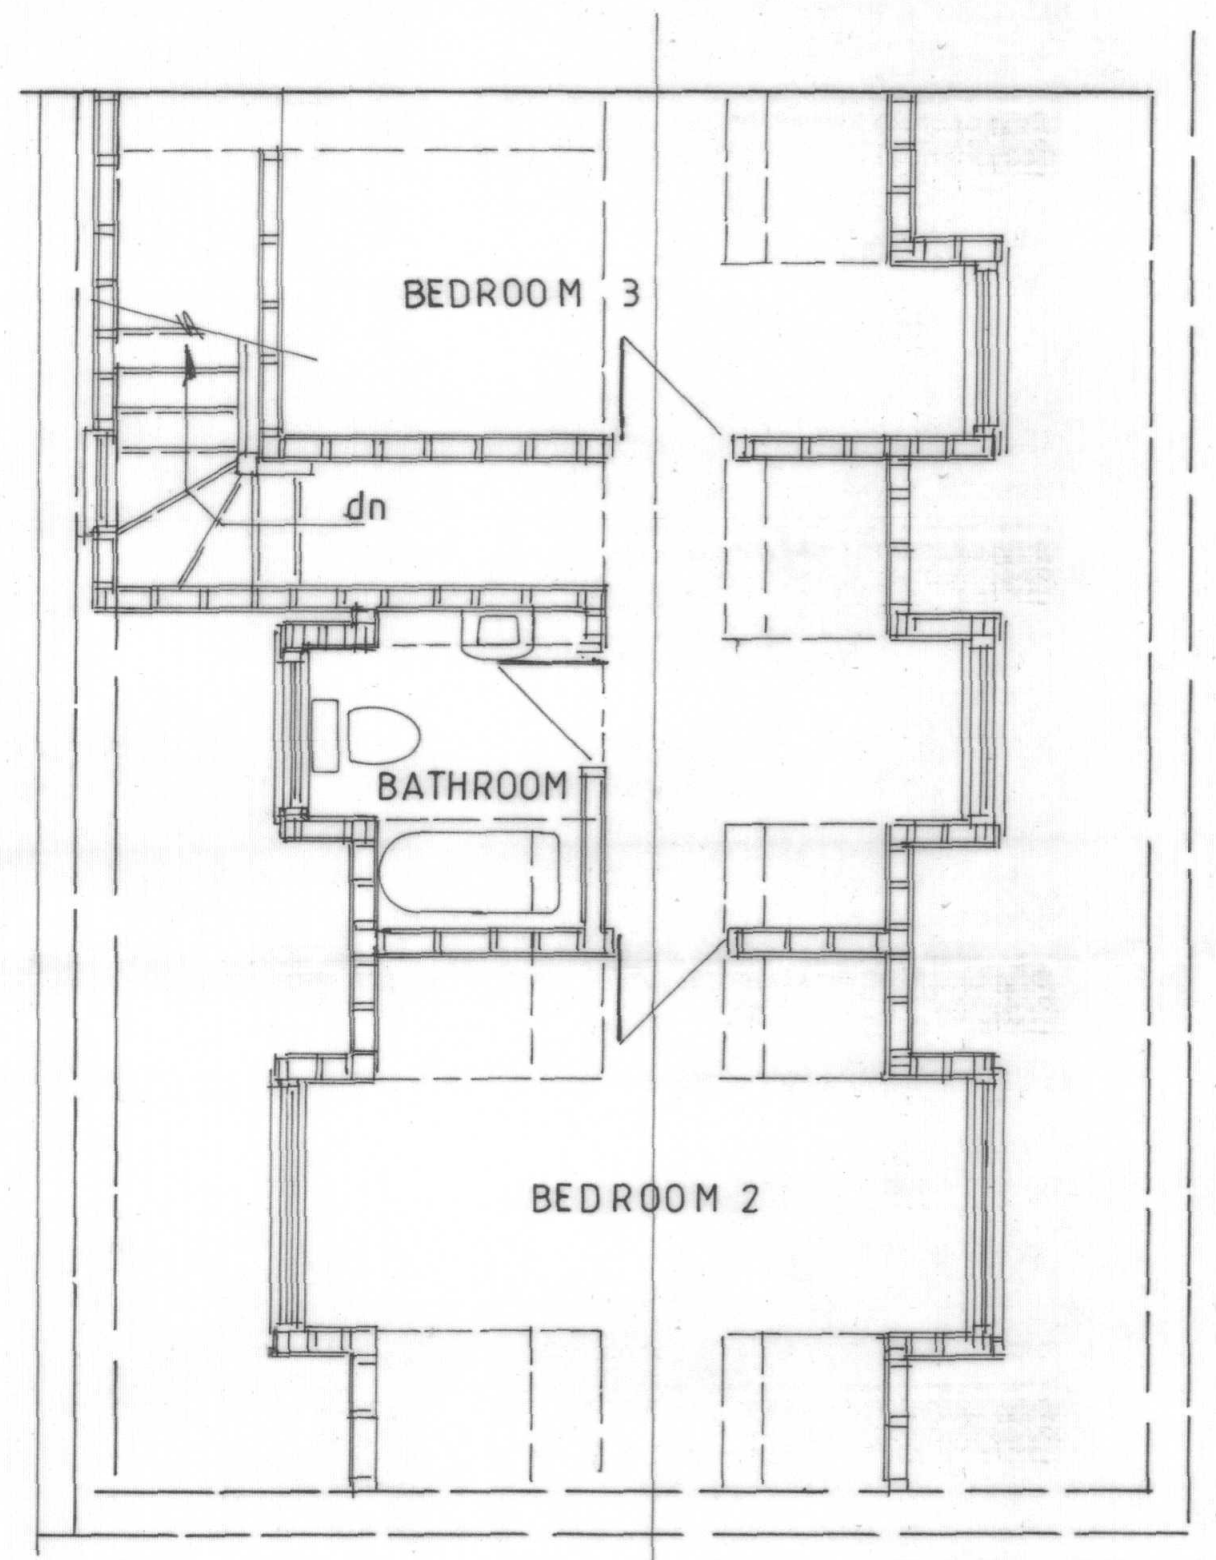


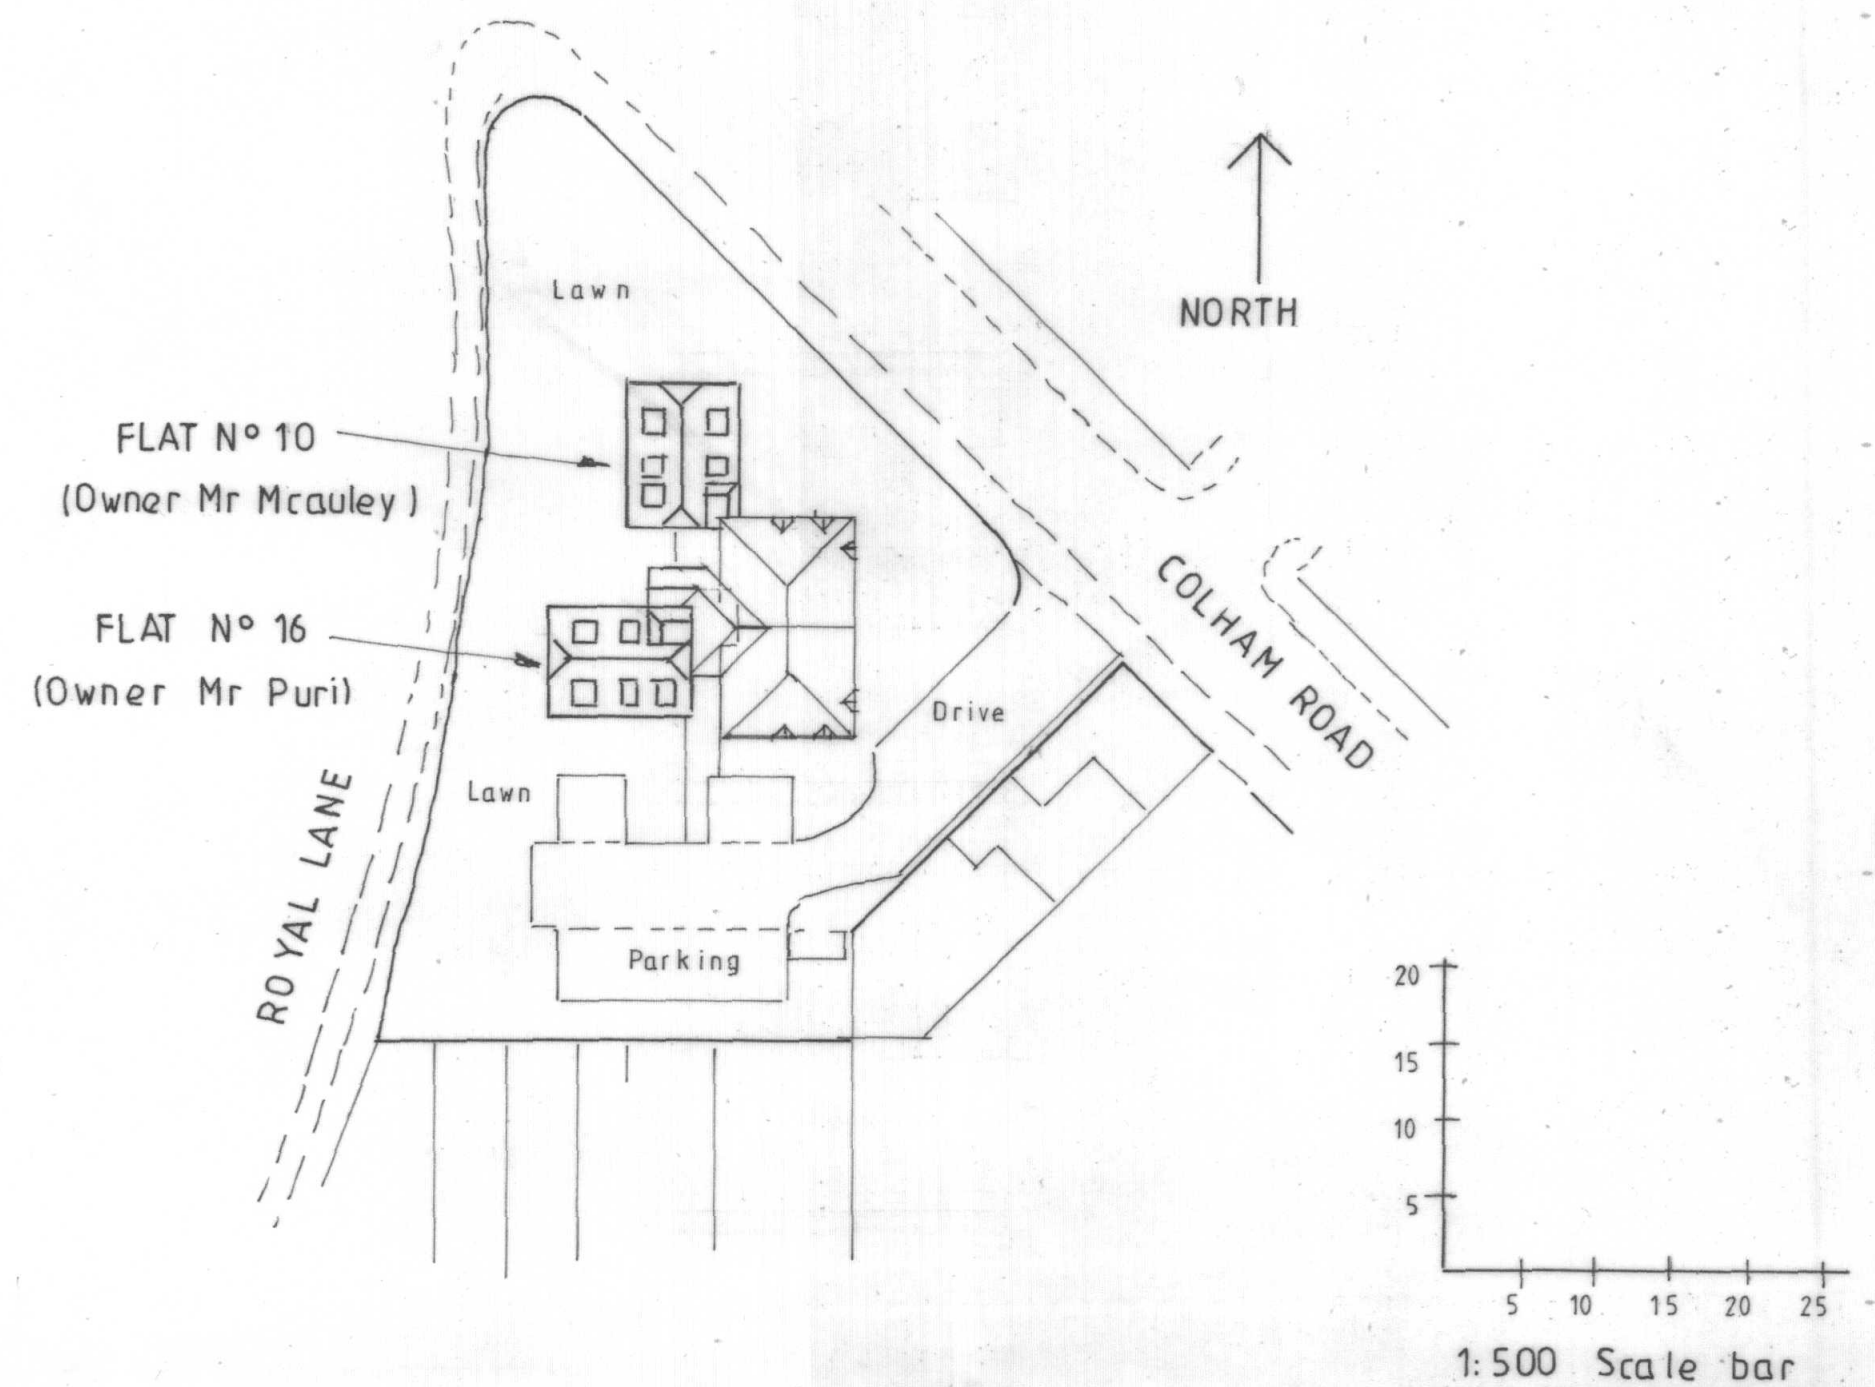

PROPOSED LOFT PLAN

(FLAT 16)

1:50

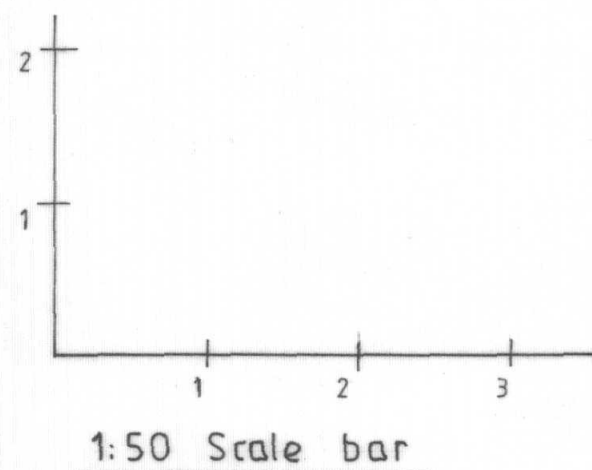

PROPOSED BLOCK PLAN

1:500

Revision	Date	Description
UXBRIDGE DESIGN & DETAILING SERVICES "The Old Bakery", 21A Windsor Street, Uxbridge, Middlesex. UB8 1AB TEL. 01895 255791		
Client: MR MCAULEY MR PURI		
Project: 10 & 16 COLHAM ROAD HILLINGDON MIDDLESEX		
Drawing: FLAT 16 LOFT PLAN AND SITE BLOCK PLAN		
Scale: 1:50 1:500	Date: NOV 15	Dwg. No.: 17/74/04
Revision:		