


SCALE BAR 1:100

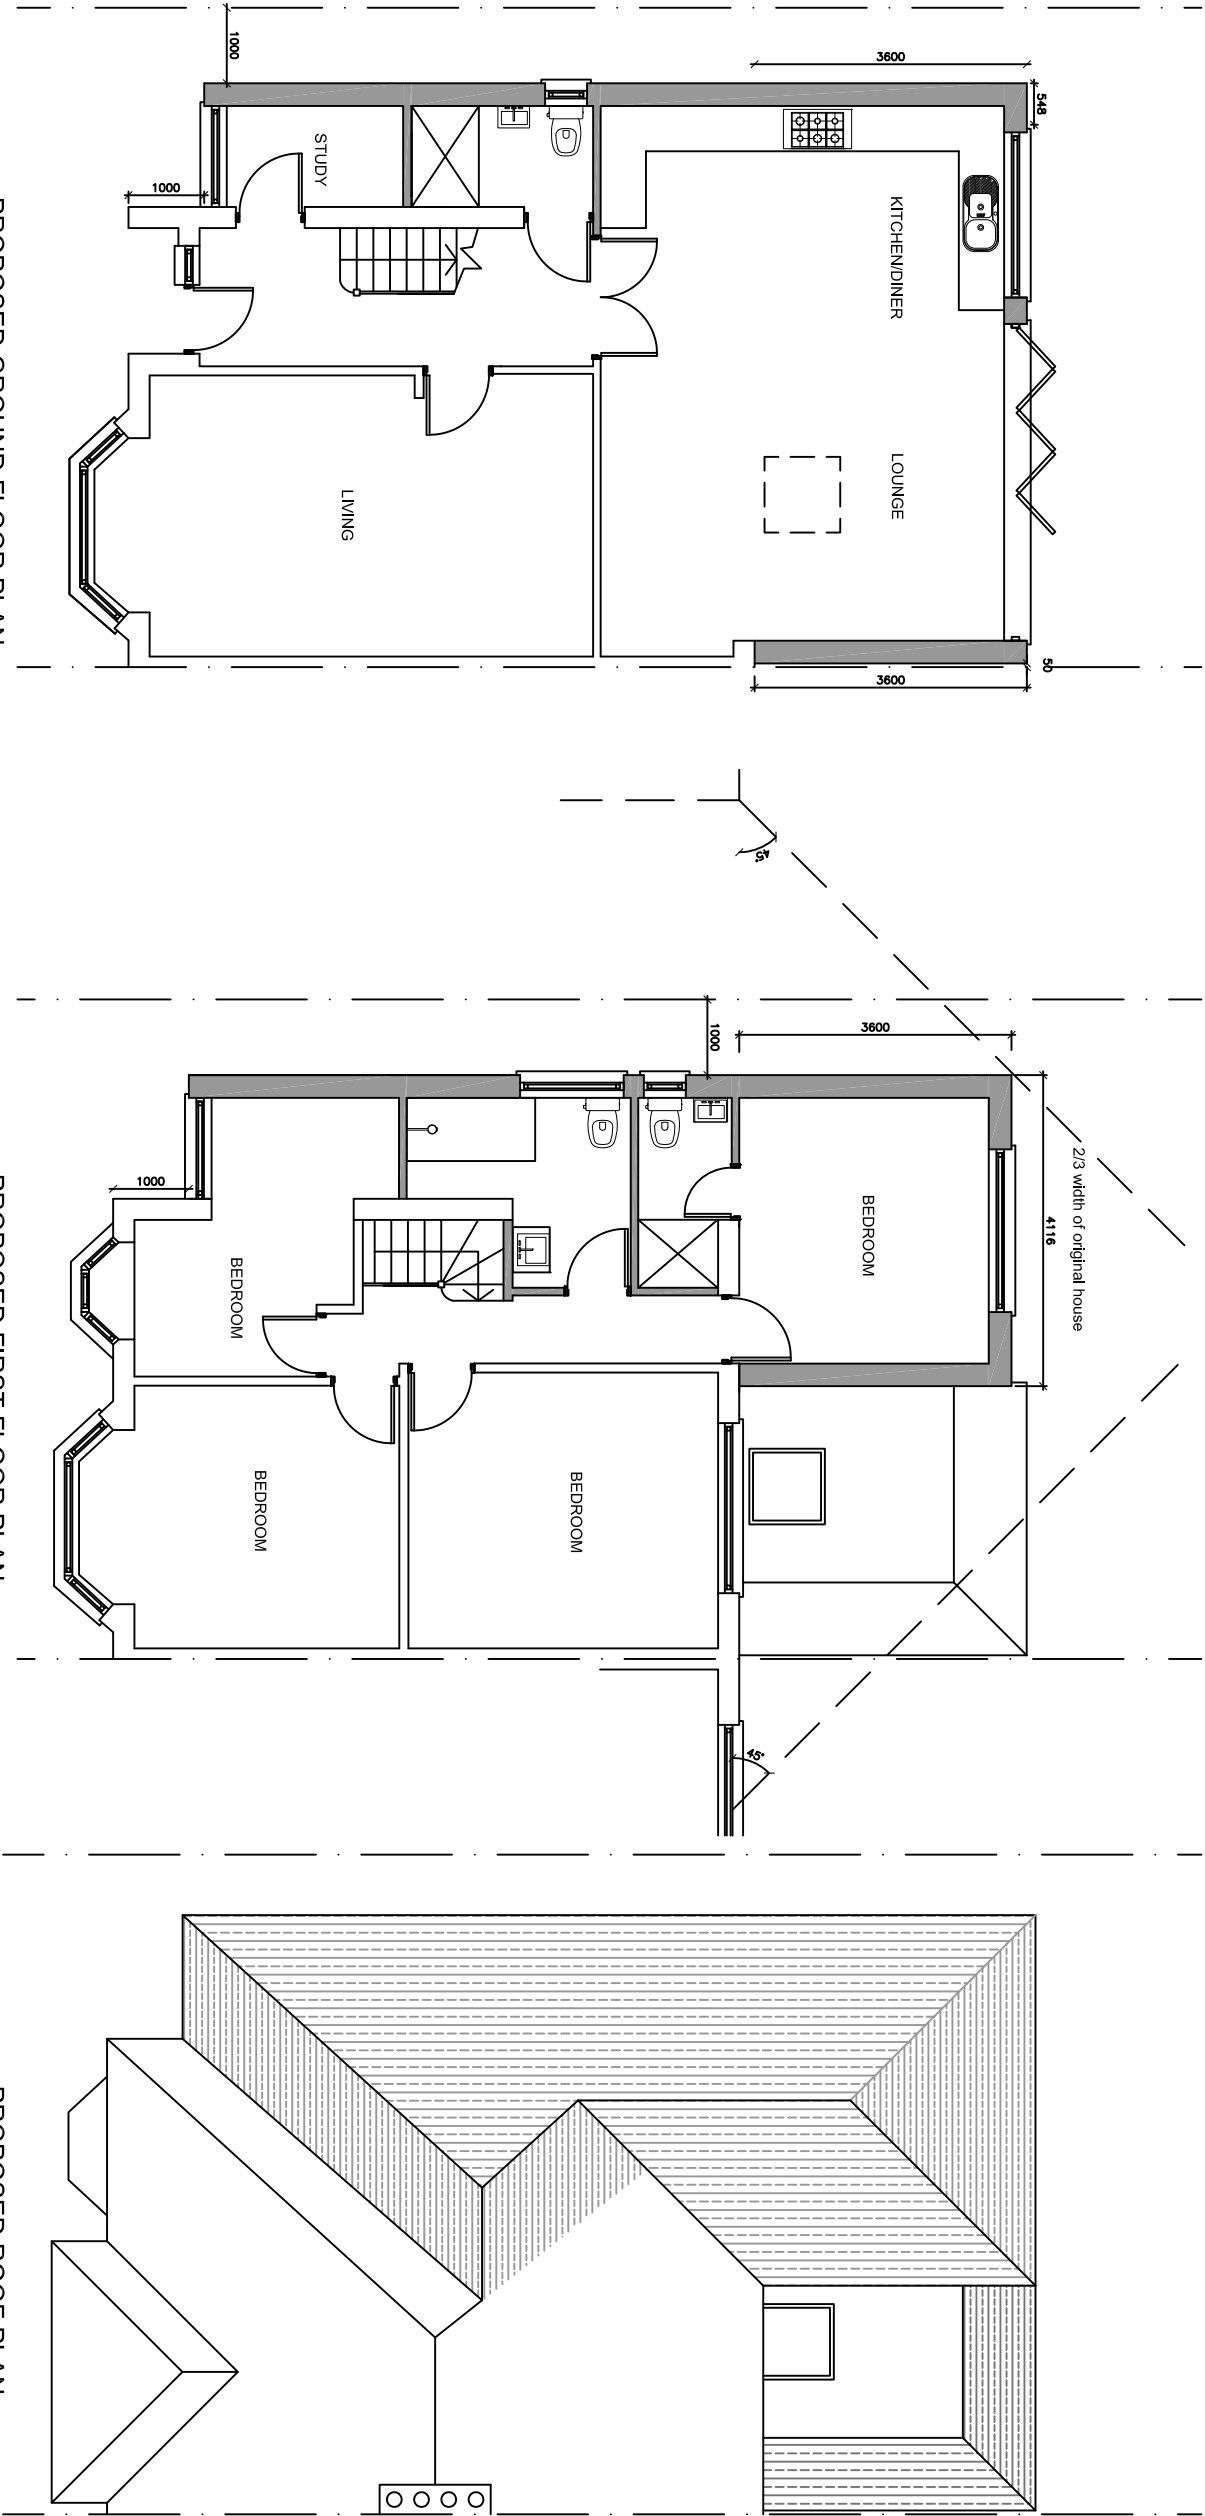

www.dhivadesigns.co.uk

P3	ROOF	NP	07.10.2015
P2	SET IN 1M	NP	01.10.2015
P1	GROUND FLOOR	NP	12.08.2015
REVISION	DESCRIPTION	BY	DATE

SITE ADDRESS
50 WINDERMERE AVENUE,
EASTCOTE, HA4 9RF

DRAWING TITLE	
PROPOSED PLANS	
DATE	MAY 2015
SCALE	1:100 @ A3
DRAWING NO.	DD108-06-P3
REVISION	
DRAWN BY	NP
CHECKED BY	