



NOTES

The Contractor must verify all dimensions at the site before setting out, commencing work, or making any shop drawings. Any discrepancies must be reported to the Contract Administrator before proceeding.

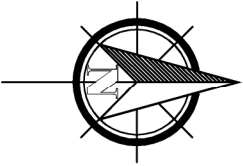

Site Area 0.03ha

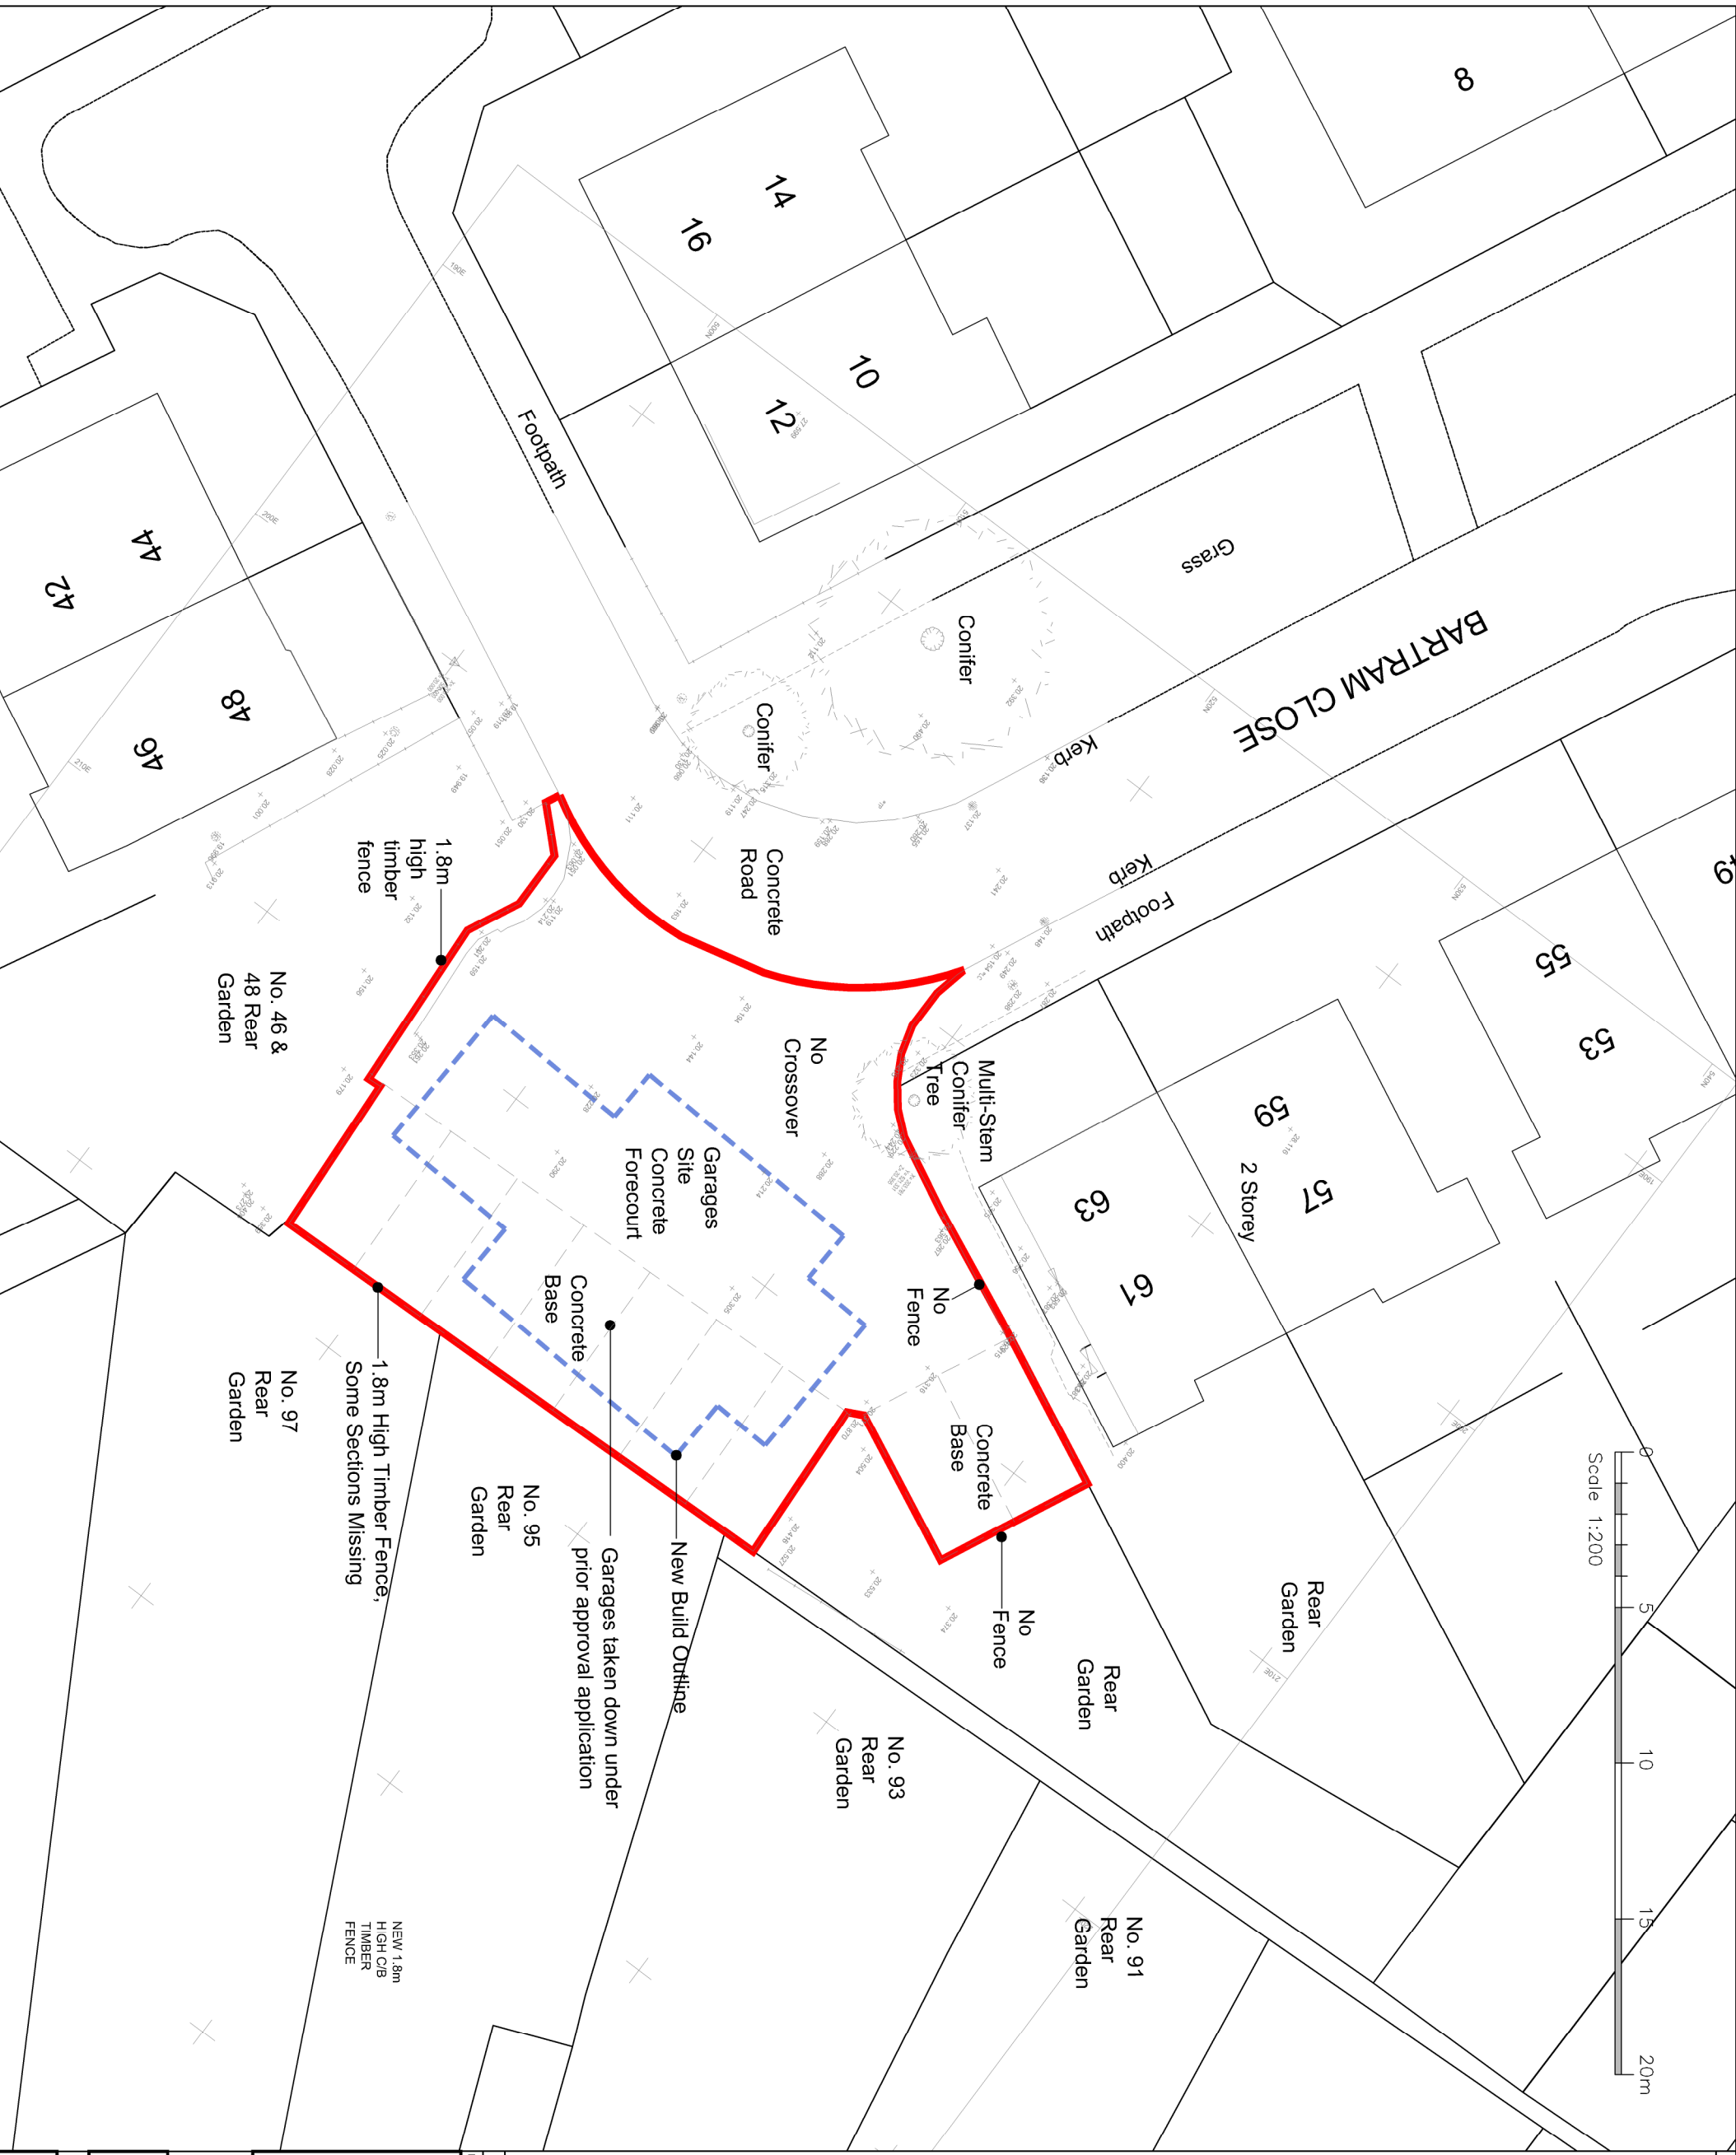

Rev	Revision notes	Initials	Date
A	Site boundary & outline of new building revised.	Sam	15-09-16

HILLINGDON
LONDON

RESIDENT'S SERVICES
CORPORATE PROPERTY & CONSTRUCTION GROUP
257/0, CIVIC CENTRE, UXBIDGE, MIDDLESEX, UB8 3UW
Tel: 01895 250 111 Fax: 01895 277 224

PROJECT
BARTHAM CLOSE, GARAGE SITE
UXBRIDGE, UB8 3AX

DESCRIPTION	SITE LOCATION PLAN SHOWING TOPOGRAPHICAL & TREE SURVEY			
SCALE	1:200 @ A3	DRAWN BY	SV	CHECKED BY
DRAWING No.	2015/D167/P/02	DATE	02/05/14	PREP.
				A