


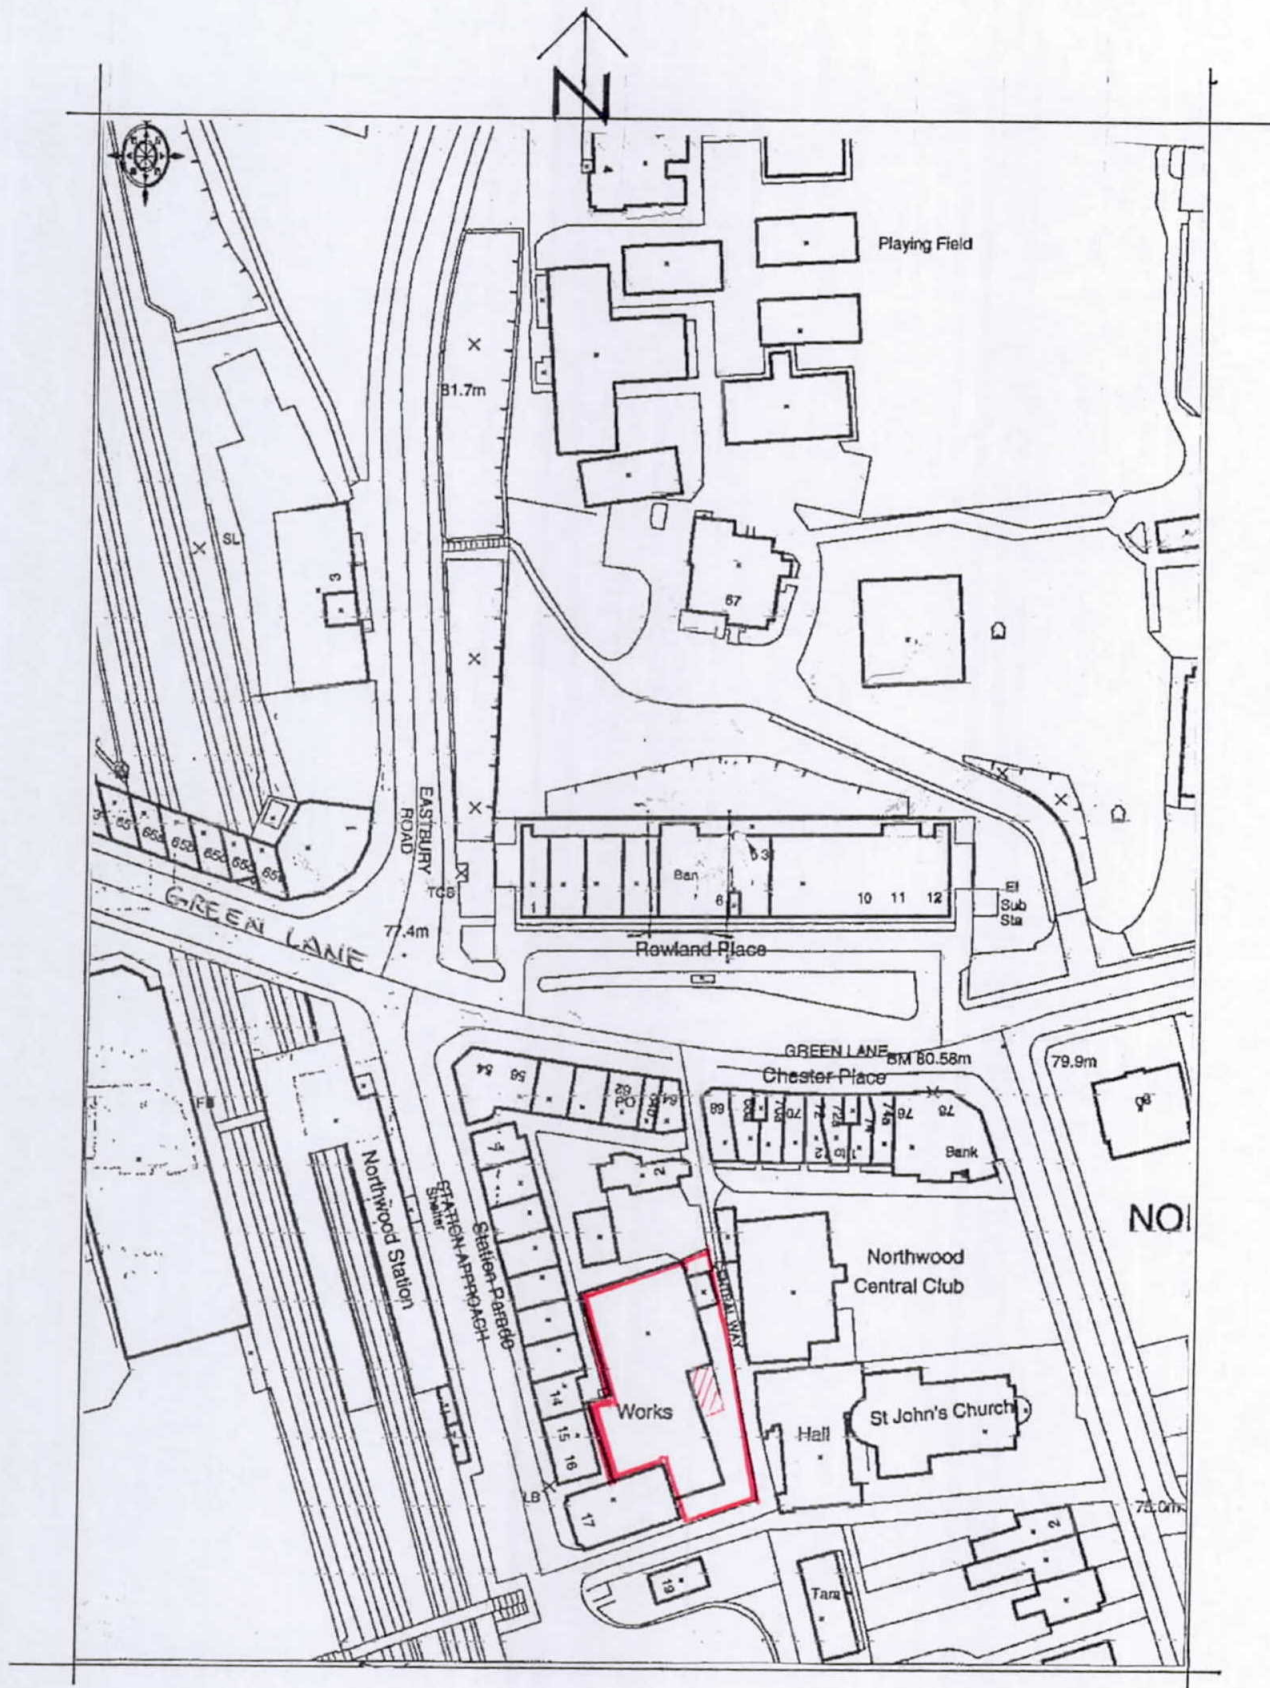

SITE LOCATION PLAN

SCALE = 1:1250

NORTHWOOD COACHWORKS

STATION APPROACH

NORTHWOOD

HA6 2XN

30 NOV 2017